SURVEY OF LOT 6
BARNES TRACT

SUBN. OF S.½ S.W¼ S.W.¼ S.W.¼,
SEC. 28, T. 3 N., R. 3 E.,
G.&S.R. B.&M.
MARICOPA COUNTY, ARIZONA
BK. 31 OF MAPS, PG. 38

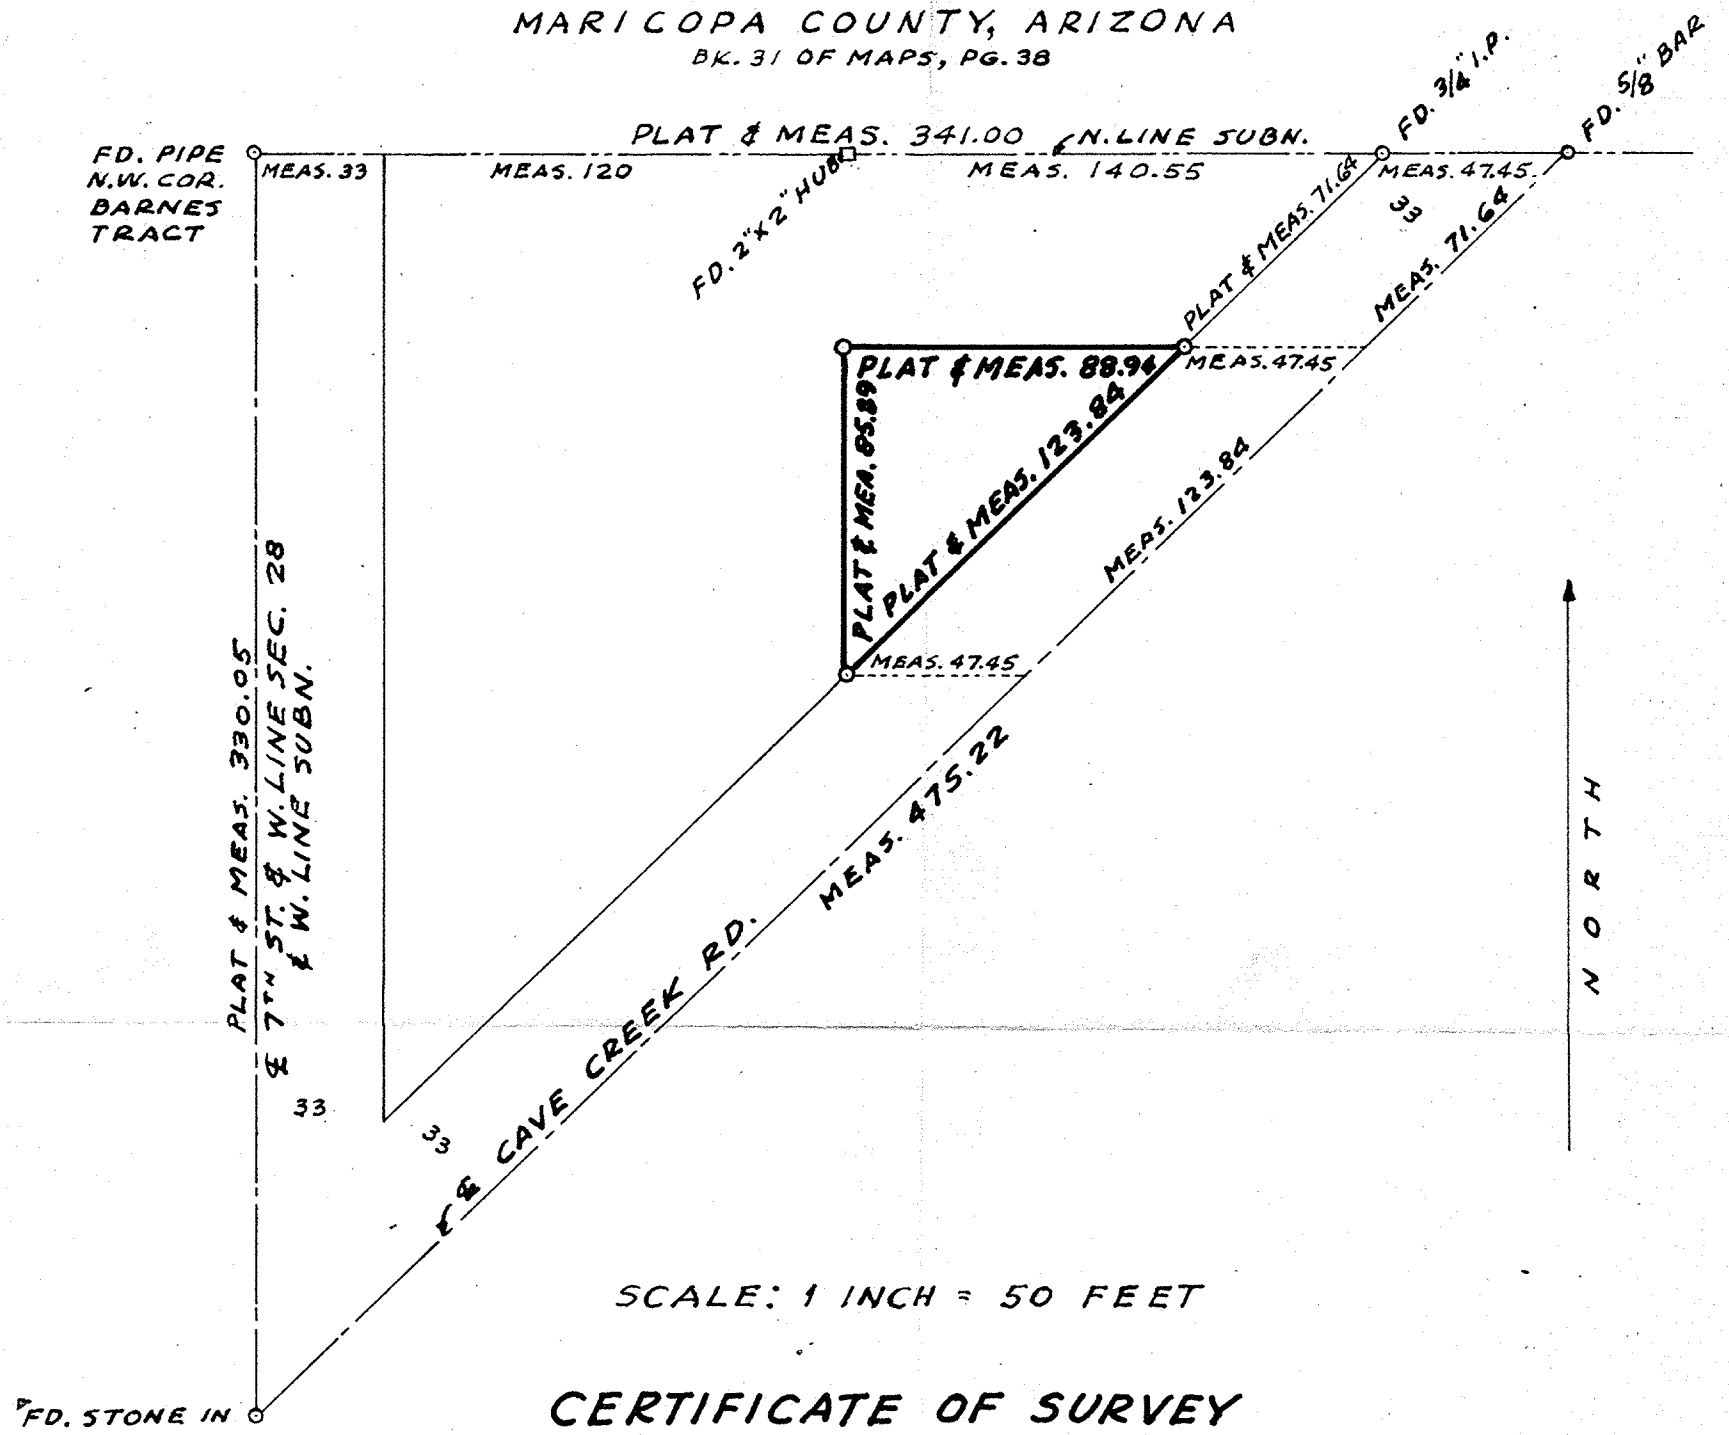

SCALE: 1 INCH = 50 FEET

CERTIFICATE OF SURVEY

This is to certify that I have made a survey of the premises as shown by plat hereon and that I have set iron pipe stakes at the property corners this 7th day of September, 1954.

Edward Stringer
REGISTERED LAND SURVEYOR

REGISTERED LAND SURVEYOR
CERTIFICATE EXPIRES
EDWARD STRINGER
DEC. 31, 1954
ARIZONA, U.S.A.

BARTLETT ENGINEERING CO.
31 S. 1ST AVE.
PHOENIX, ARIZ.
TELEPHONE AL 3-7212

DIN #58524-1