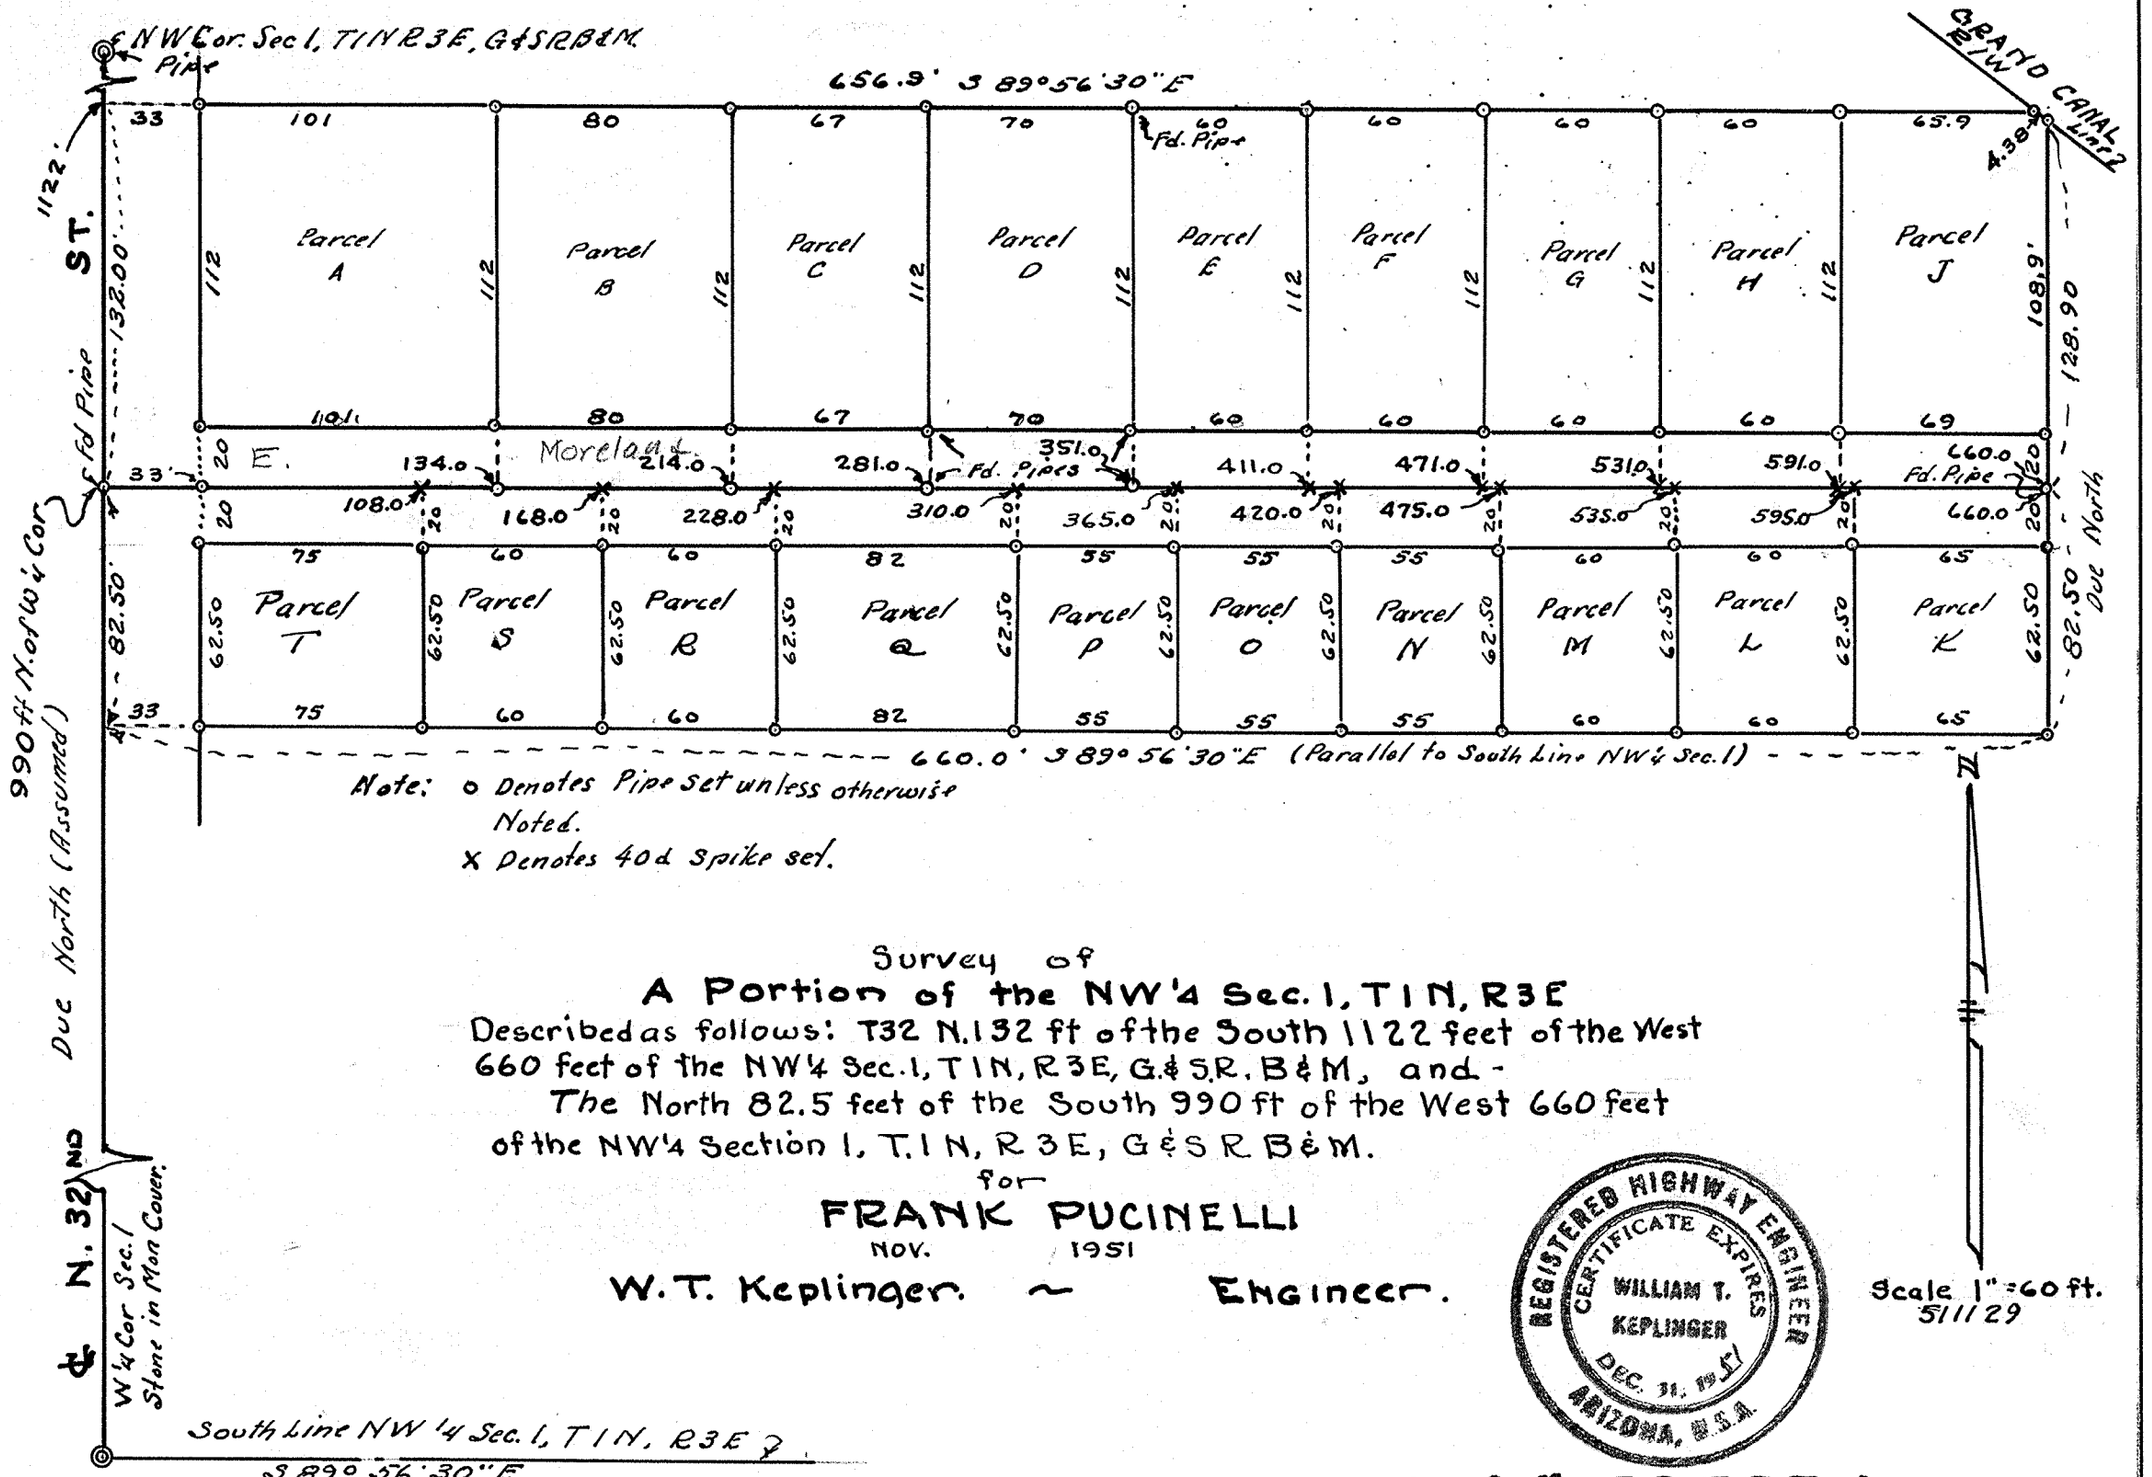

Note: o Denotes Pipe set unless otherwise Noted.
X Denotes 40d Spike set.

Survey of

A Portion of the NW 1/4 Sec. 1, T1N, R3E

Described as follows: T32 N. 132 ft of the South 1122 feet of the West 660 feet of the NW 1/4 Sec. 1, T1N, R3E, G.&S.R. B&M, and -

The North 82.5 feet of the South 990 ft of the West 660 feet of the NW 1/4 Section 1, T.1N, R3E, G&SRB&M.

for

FRANK PUCINELLI

NOV. 1951

W.T. Keplinger. ~ Engineer.

REGISTERED HIGHWAY ENGINEER
CERTIFICATE EXPIRES
WILLIAM T. KEPLINGER
DEC. 31, 19 51
ARIZONA, U.S.A.

DIN # 58537-1

1-12-36