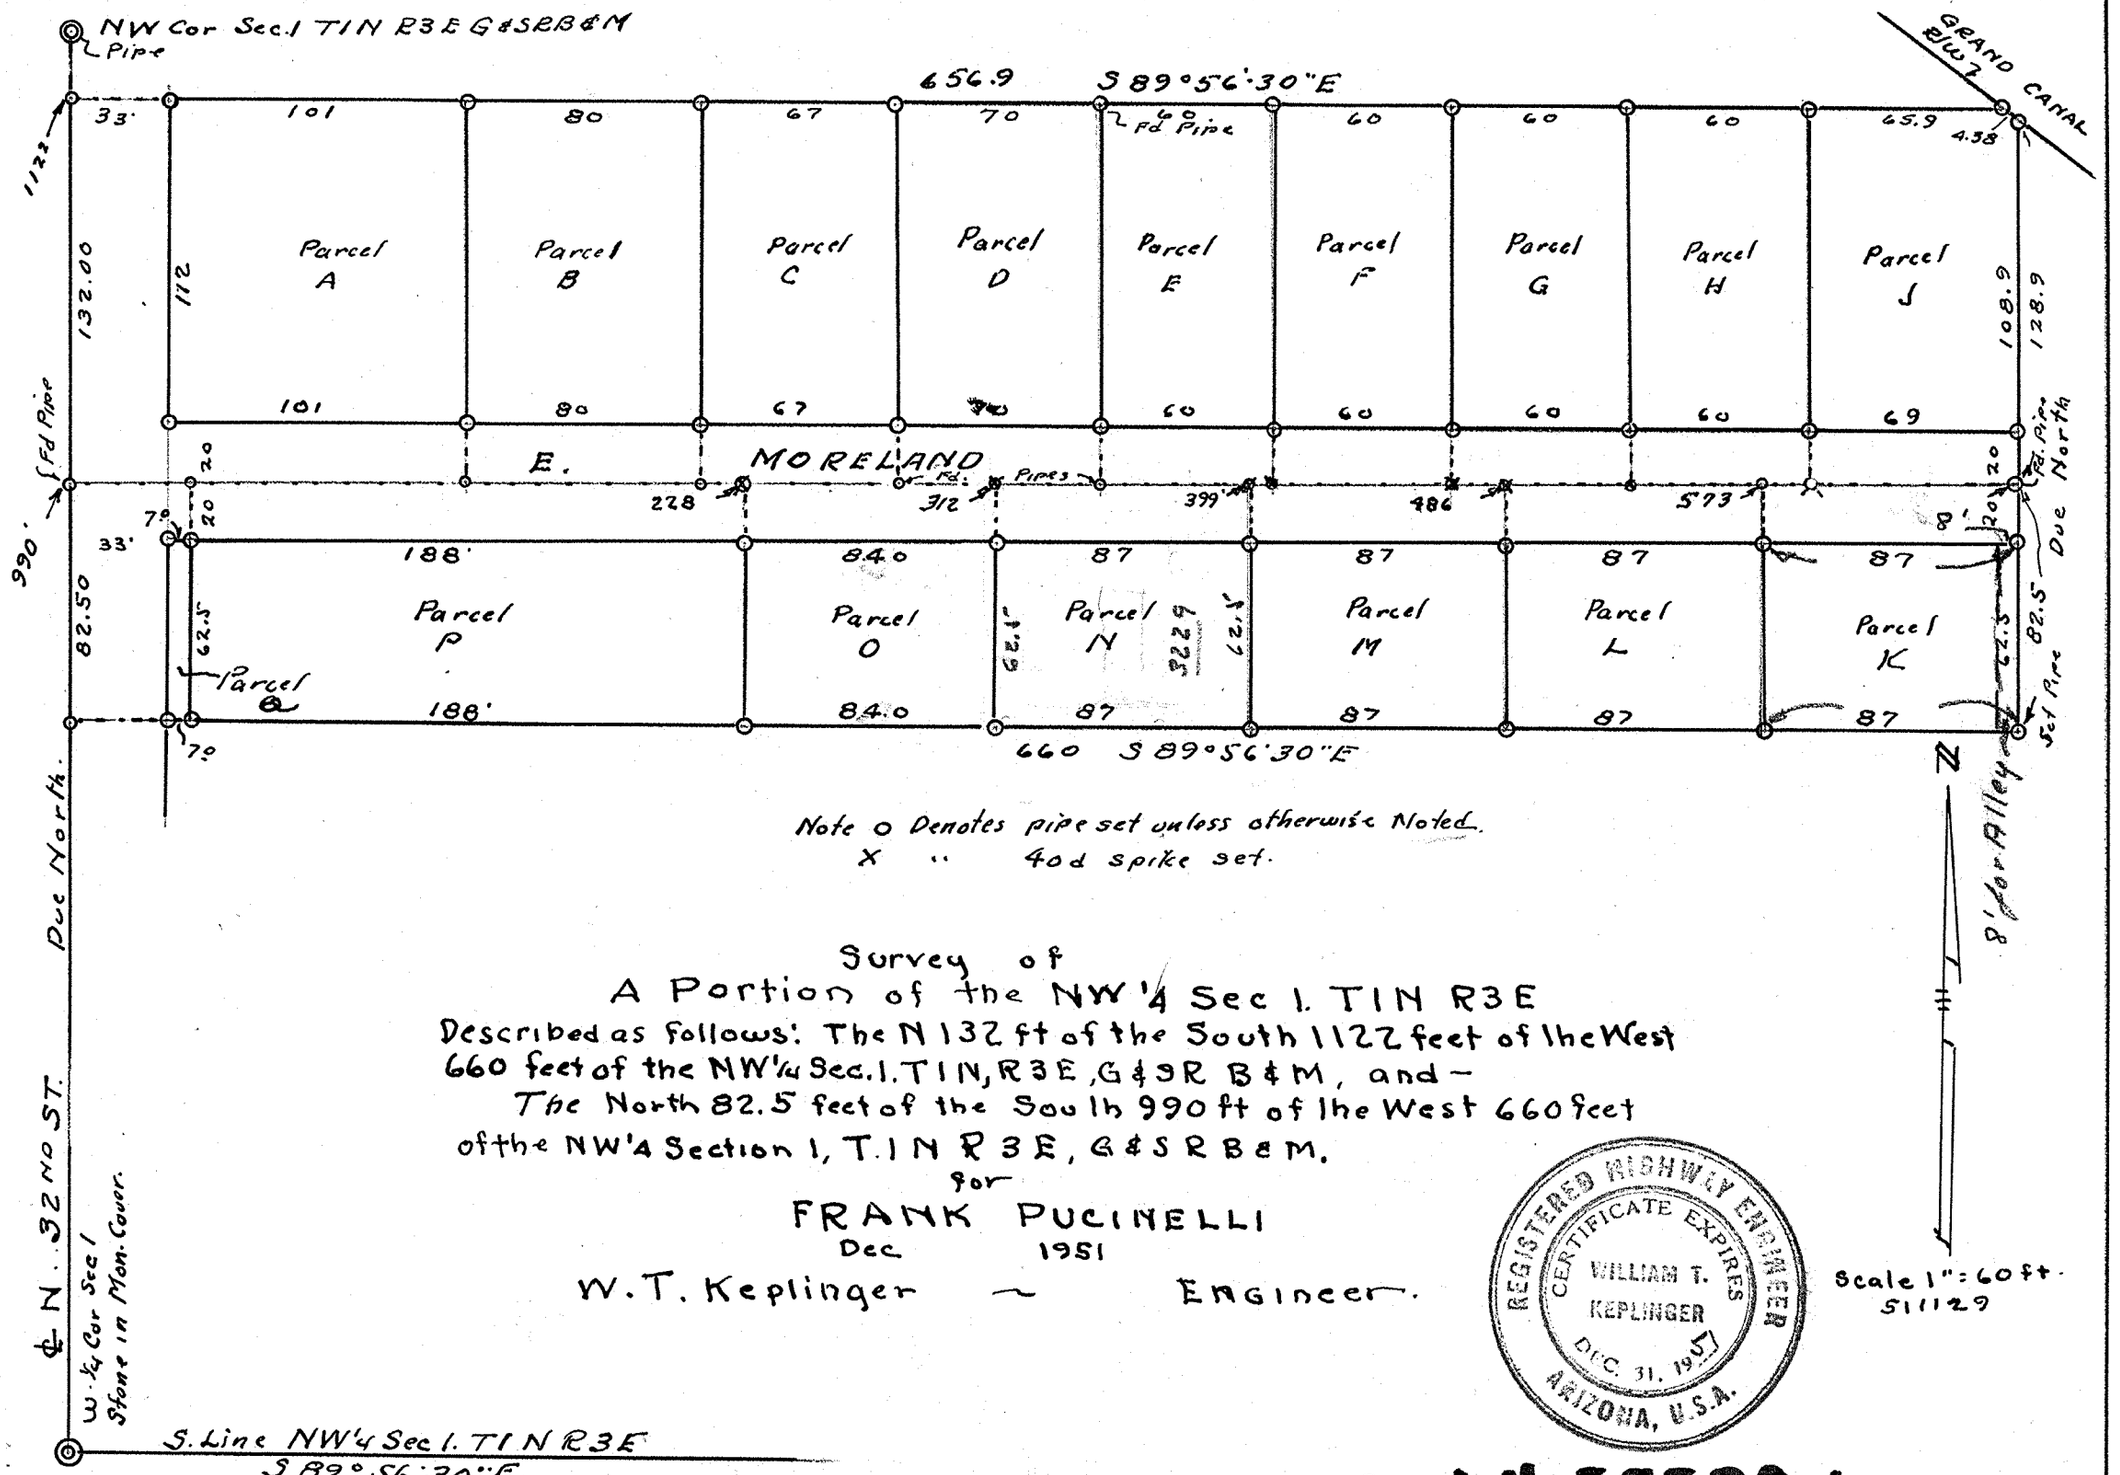

Note o Denotes pipe set unless otherwise Noted.
X " 40d spike set.

Survey of
A Portion of the NW¼ Sec 1. T1N R3E
Described as follows: The N 132 ft of the South 1122 feet of the West 660 feet of the NW¼ Sec. 1. T1N, R3E, G&SR B&M, and —
The North 82.5 feet of the South 990 ft of the West 660 feet of the NW¼ Section 1, T.1N R3E, G&SRB&M.
for
FRANK PUCINELLI
Dec 1951
W. T. Keplinger — Engineer.

REGISTERED HIGHWAY ENGINEER
CERTIFICATE EXPIRES
WILLIAM T. KEPLINGER
DEC. 31, 1957
ARIZONA, U.S.A.

Scale 1" = 60 ft.
511129

DIN # 58538-1 1-12-35