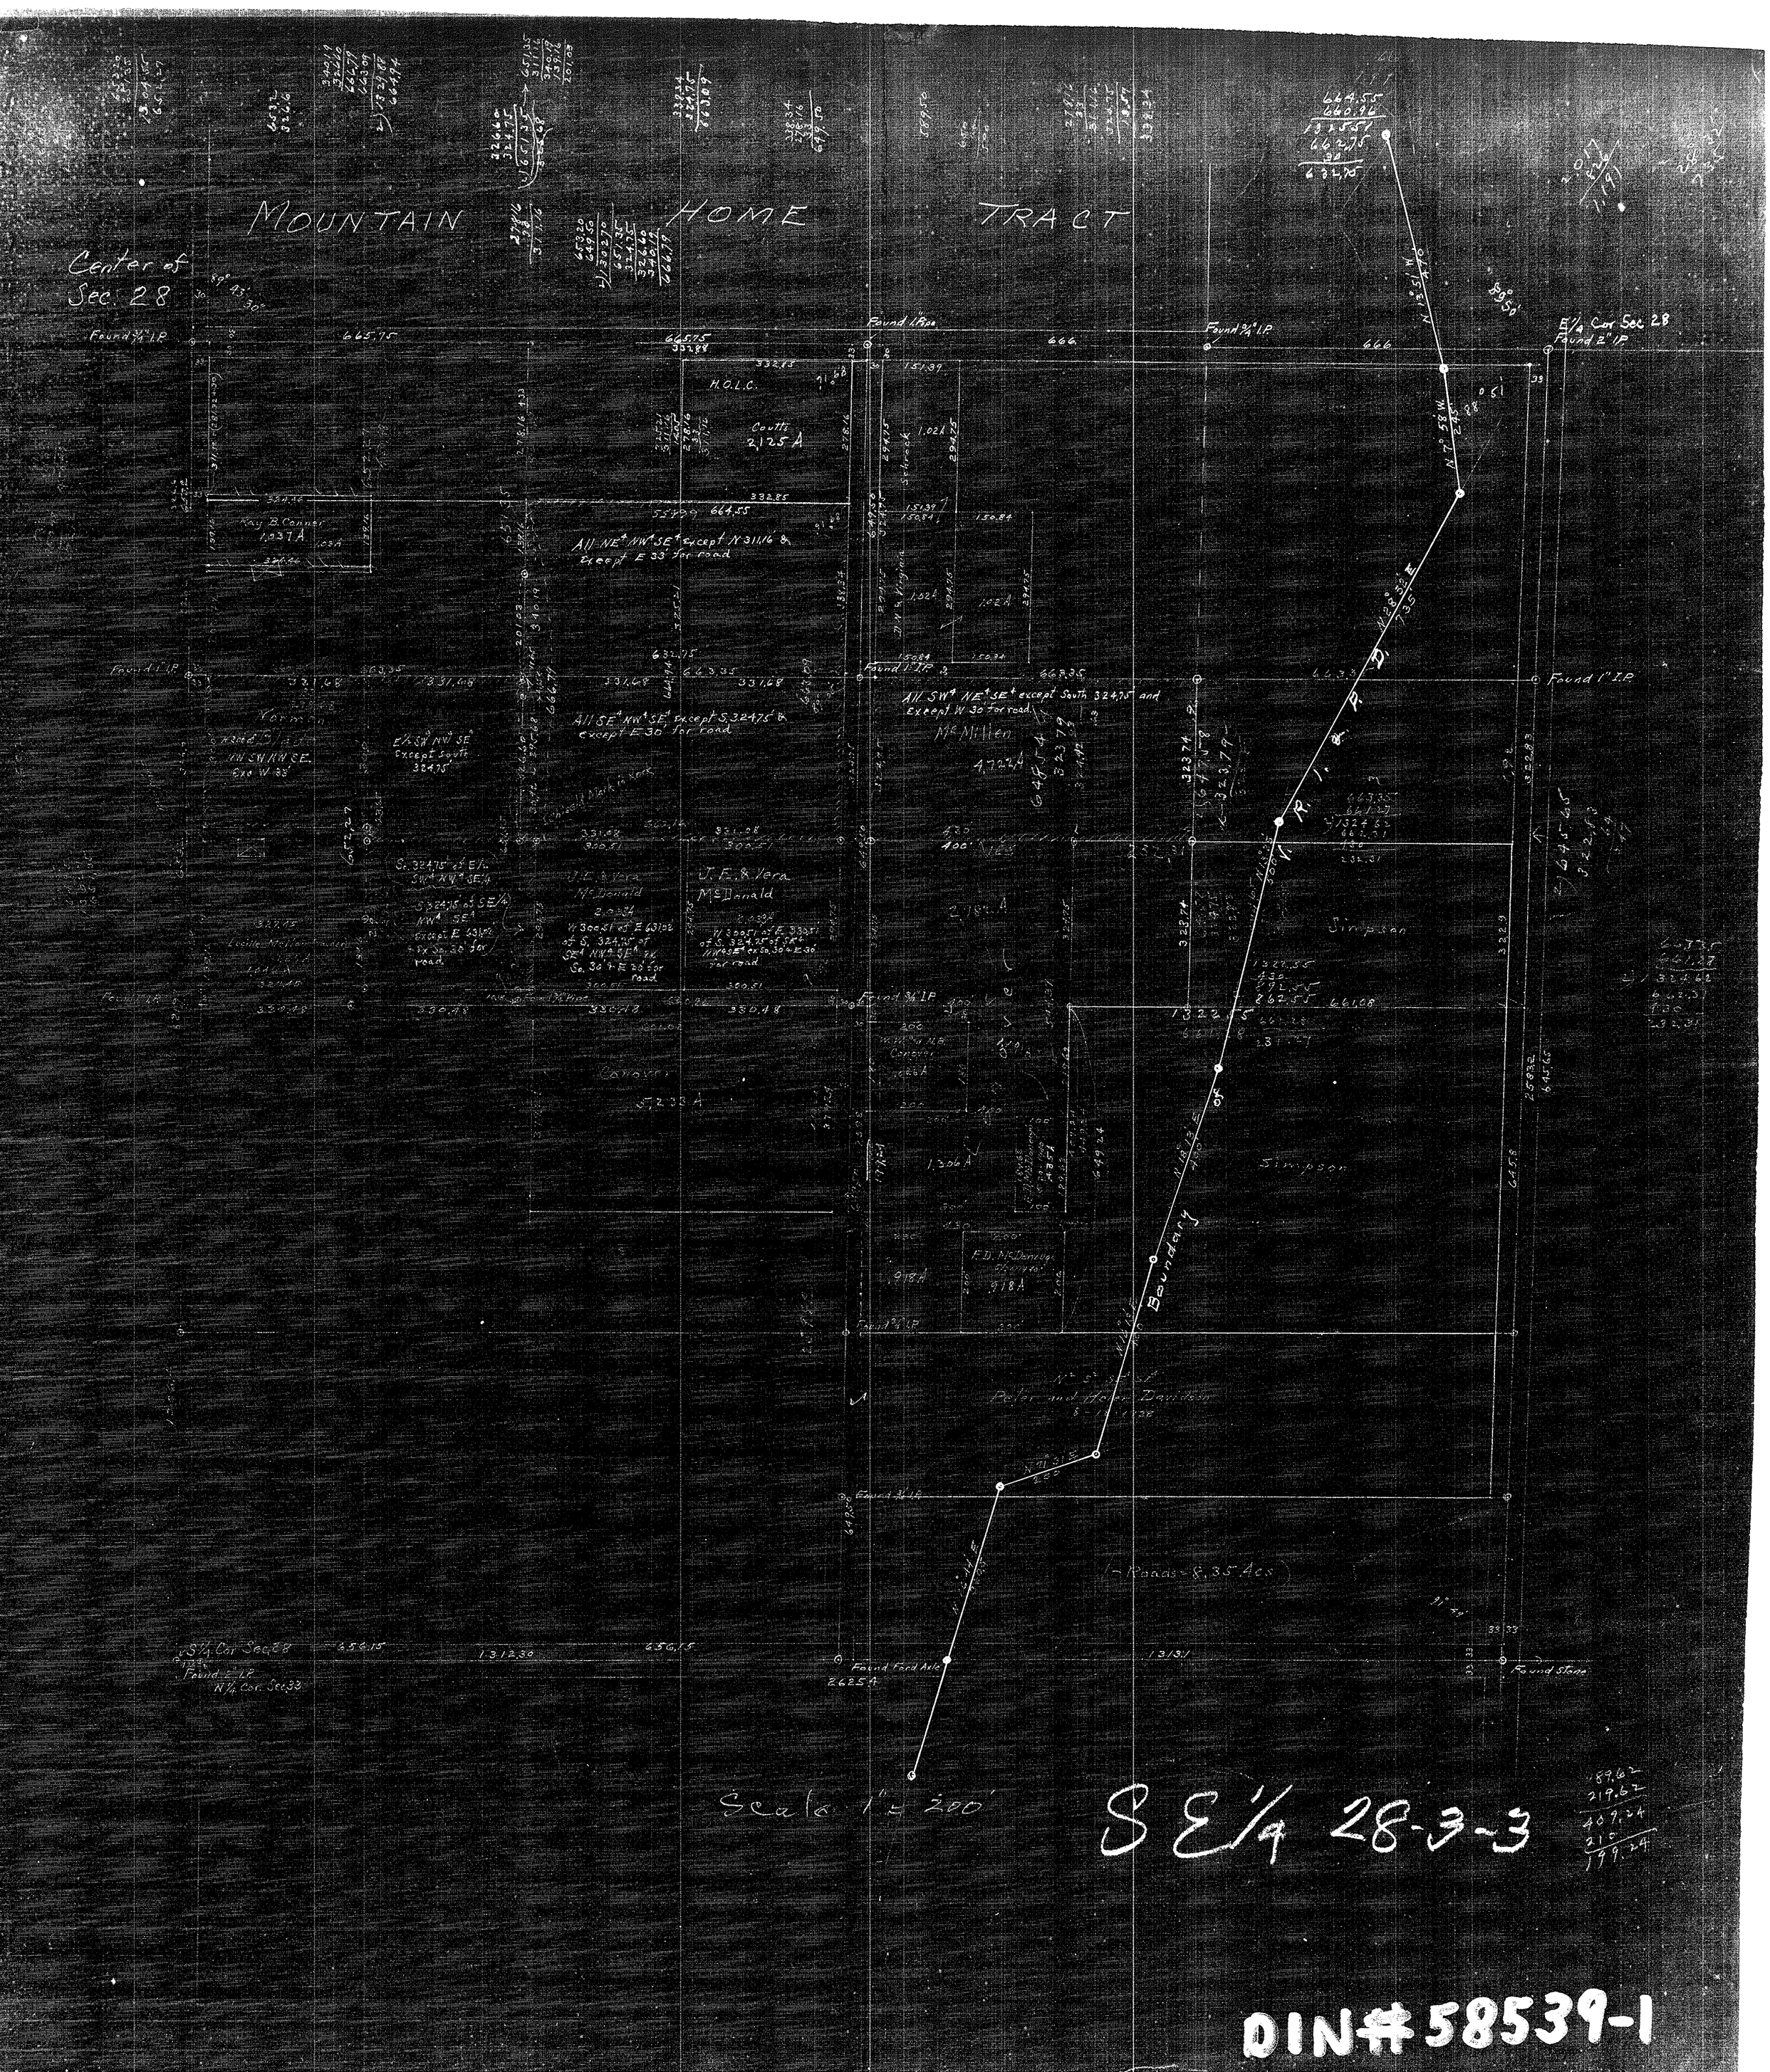
MOUNTAIN HOME TRACT
Center of Sec. 28
Found 3/4" I.P.
Found 1" Pipe
Found 3/4" I.P.
E/4 Cor Sec 28
Found 2" I.P.
H.O.L.C.
Coutts 2.125 A
Ray B. Conner 1.937 A
All NE¼ NW¼ SE¼ except N 311.16' & except E 33' for road
Schrock 1.021 A
Virginia 1.021 A
All SW¼ NE¼ SE¼ except South 324.75' and except W 30' for road.
McMillen 4.724 A
Found 1" I.P.
Found 1" I.P.
Vernon
E½ SW¼ NW¼ SE¼ Except South 324.75'
All SE¼ NW¼ SE¼ except S. 324.75' & except E 30' for road
U.E. & Vera McDonald 2.038 A
U.E. & Vera McDonald 2.038 A
Simpson
Simpson
Found 3/4" I.P.
Found 3/4" I.P.
Found 3/4" I.P.
Boundary of Peter and Hope Davidson
(~Roads~ 8.35 Acs)
S¼ Cor Sec 28
Found 2" I.P.
N¼ Cor Sec 33
Found Ford Axle
Found Stone
Scale 1" = 200'
S E¼ 28-3-3

DIN#58539-1