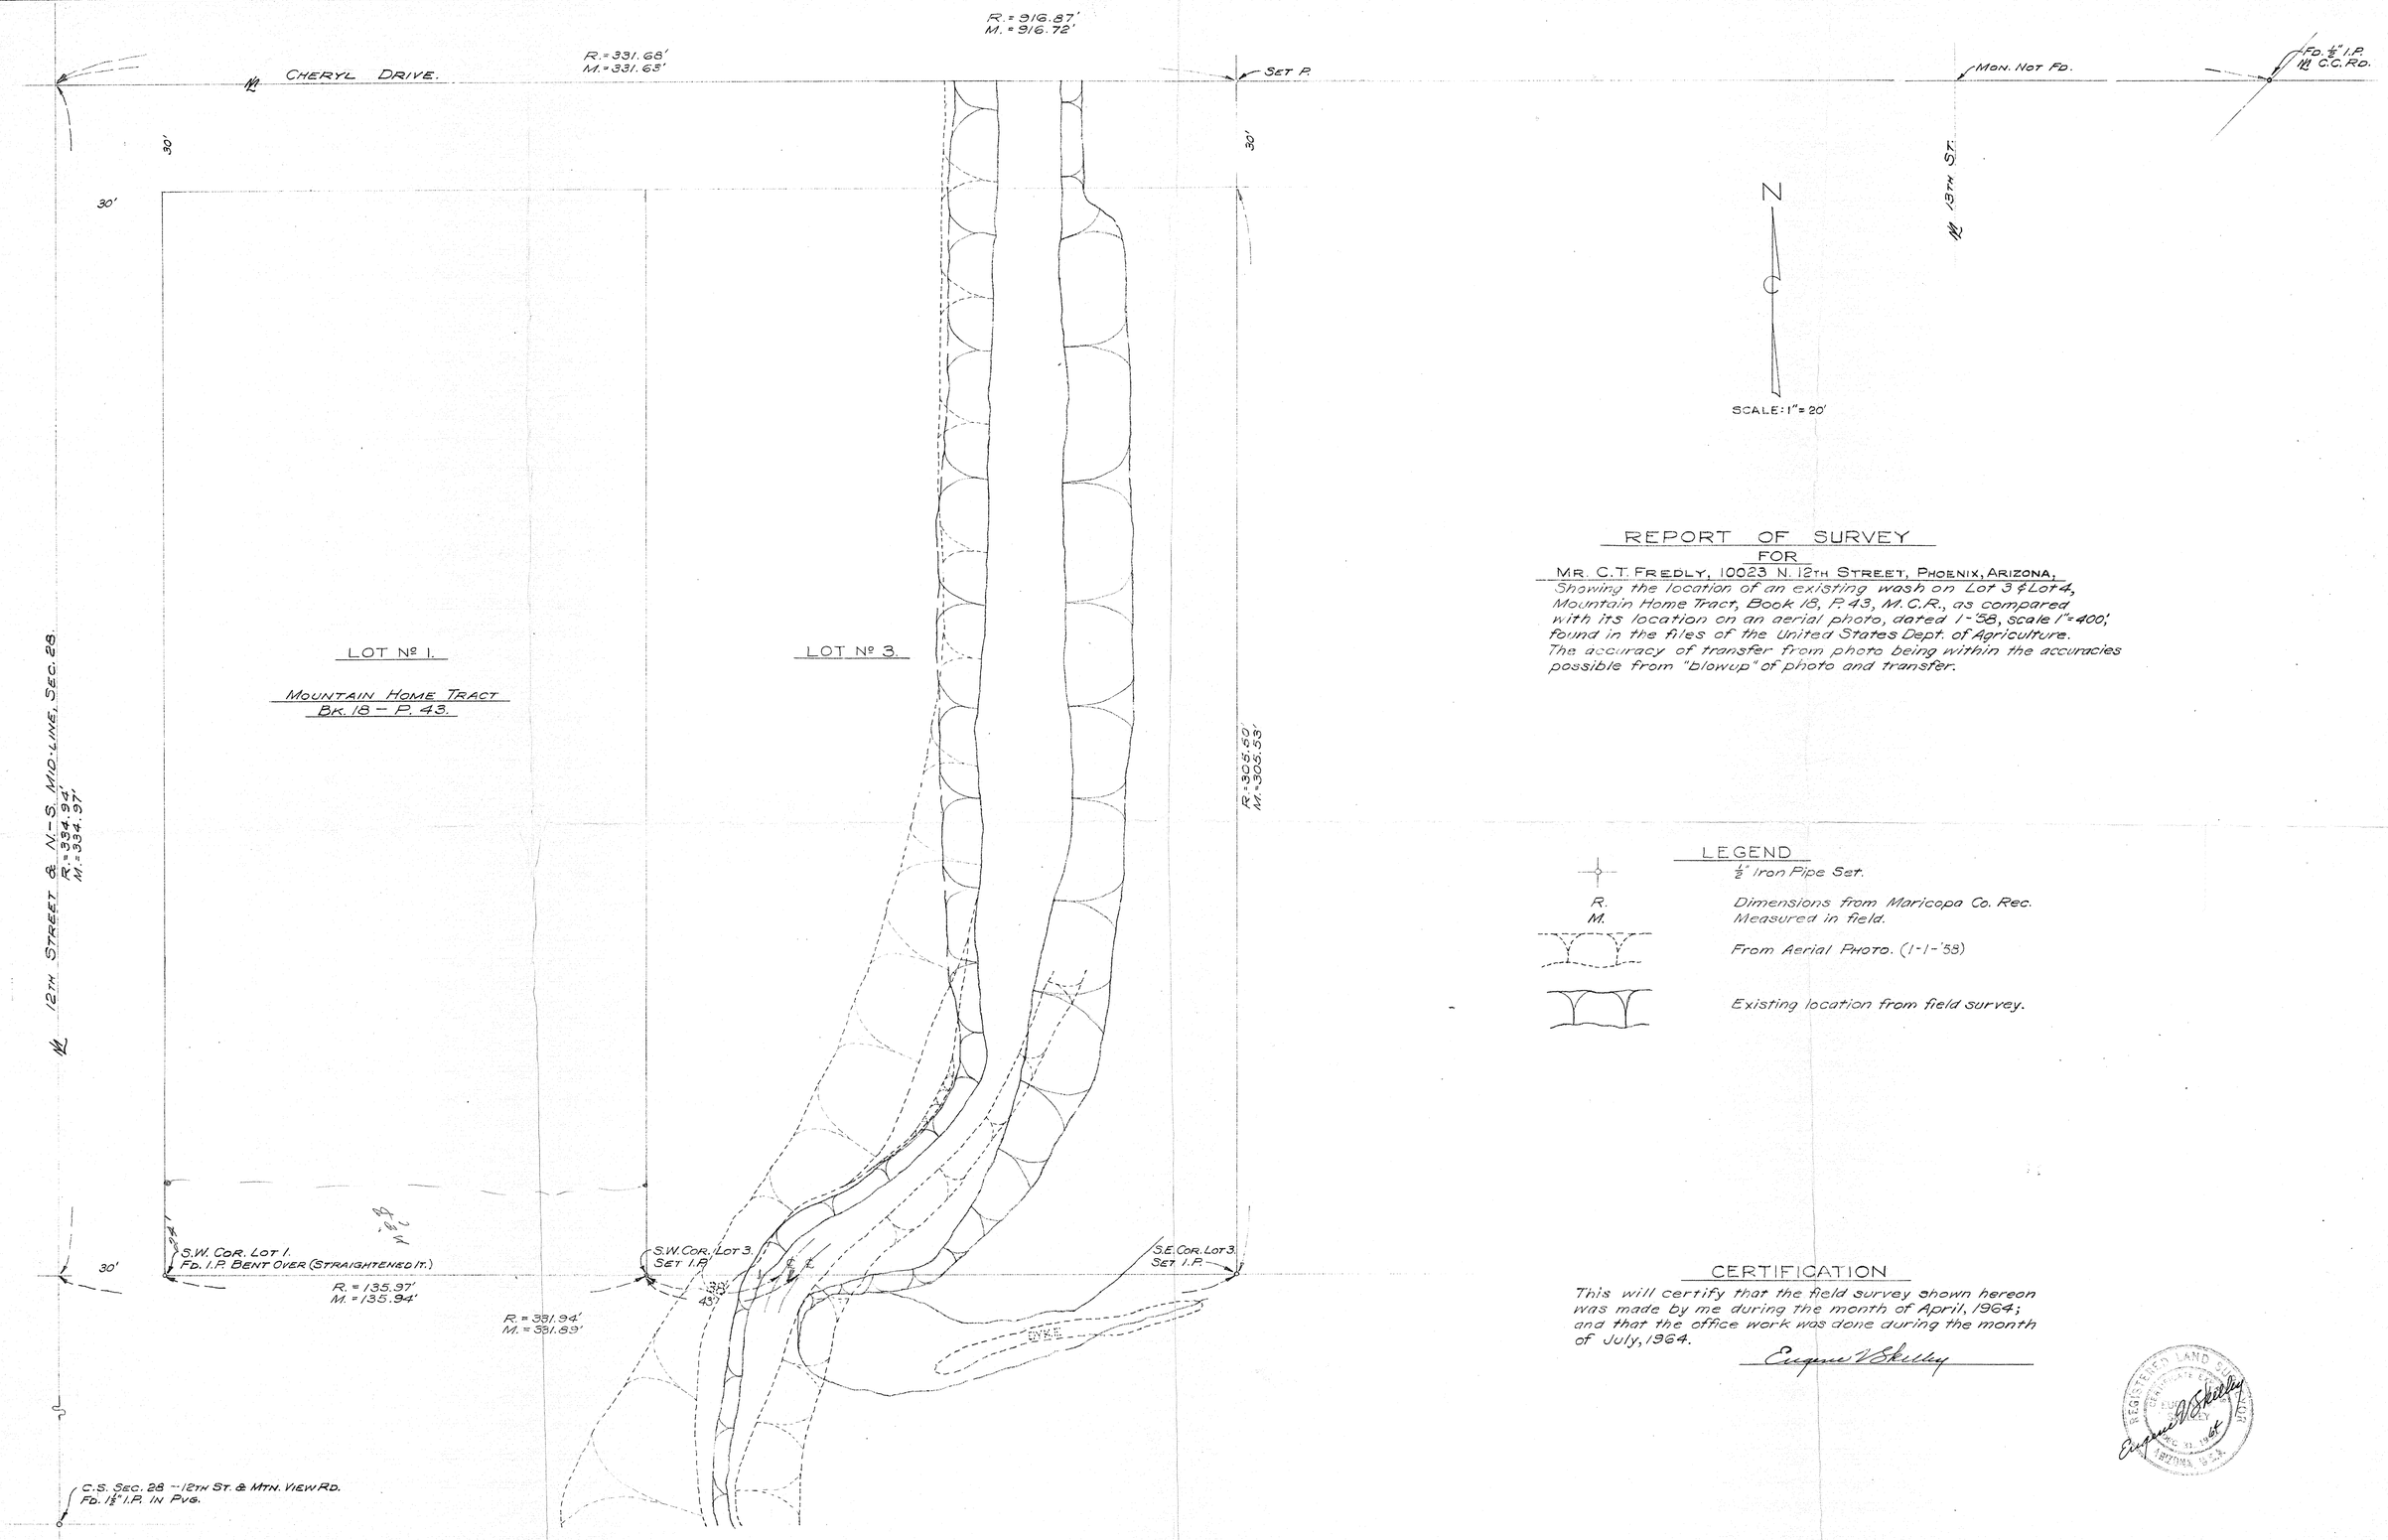

REPORT OF SURVEY

FOR

MR. C.T. FREDLY, 10023 N. 12TH STREET, PHOENIX, ARIZONA,

Showing the location of an existing wash on Lot 3 & Lot 4, Mountain Home Tract, Book 18, P. 43, M.C.R., as compared with its location on an aerial photo, dated 1-'58, scale 1" = 400', found in the files of the United States Dept. of Agriculture. The accuracy of transfer from photo being within the accuracies possible from "blowup" of photo and transfer.

LEGEND

	1/2" Iron Pipe Set.
R.	Dimensions from Maricopa Co. Rec.
M.	Measured in field.
	From Aerial Photo. (1-1-'58)
	Existing location from field survey.

CERTIFICATION

This will certify that the field survey shown hereon was made by me during the month of April, 1964; and that the office work was done during the month of July, 1964.

Eugene V. Skelley

REGISTERED LAND SURVEYOR
CERTIFICATE EXPIRES
EUGENE V. SKELLEY
DEC. 31, 1964
ARIZONA, U.S.A.

ARIZONA SURVEYING SERVICE
1114 N. 7TH ST., PHOENIX, ARIZONA.

DWG. LE 64-361

DIN # 58541-1