PROPOSED DIVISION

OF

The S.W. 1/4, S.E. 1/4, N.W. 1/4, S.E. 1/4, Sec. 33, T.3N., R.3E., G. & S.R.B. & M., Mar. Co., Ariz., EXCEPT The S.E. 1/4 Thereof.

FOR

Mr. & Mrs. Ralph Keath
8219, N. 13th St.
Phoenix, Arizona
Telephone: 944-3869

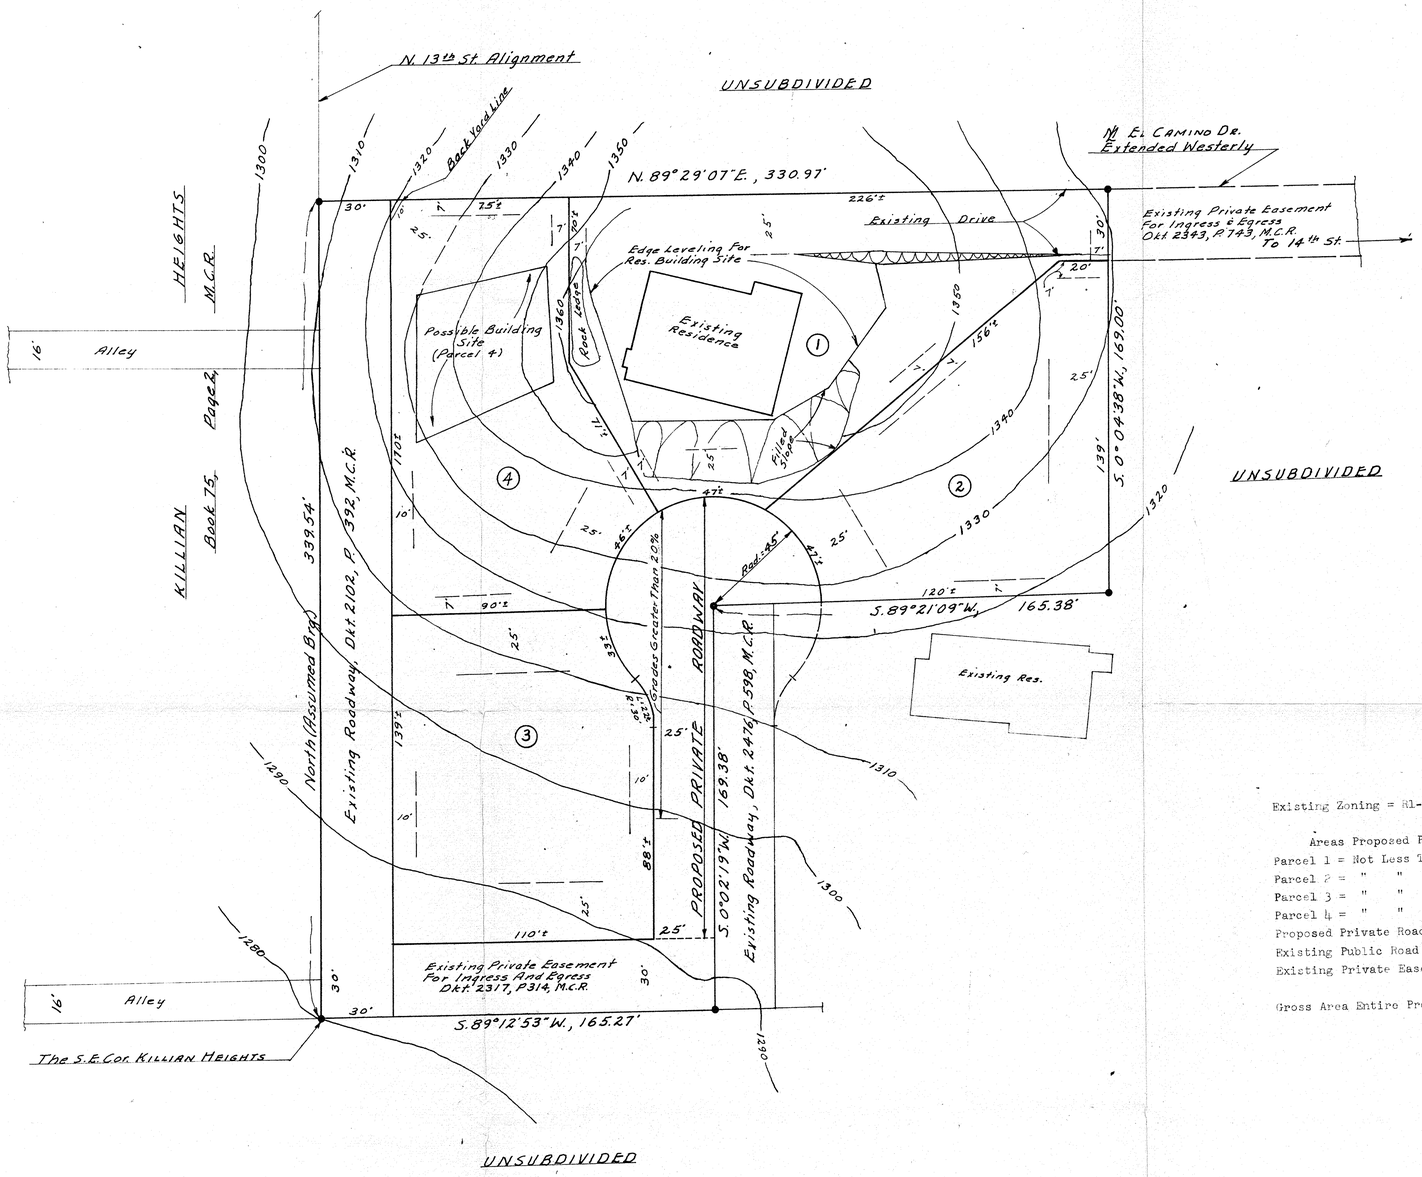

N

Scale: 1" = 30'

Existing Zoning = R1-6

Areas Proposed Parcels

Parcel 1 = Not Less Than 20,250 S.F.
Parcel 2 = " " " 14,700 S.F.
Parcel 3 = " " " 14,255 S.F.
Parcel 4 = " " " 14,500 S.F.
Proposed Private Road = 7,200 plus or minus S.F.
Existing Public Road (Dkt. 2102, P. 392) = 10,186 S.F.
Existing Private Easement (Dkt. 2317, P. 314) = 4,058 S.F.

Gross Area Entire Property = 84,701 S.F.
or = 1.930 Acres

LEGEND

(1) = Parcel Number

|7'| = Proposed Building Set-back

● = Iron Pipe Found, the accepted corners of this property.

NOTE: The contour information shown hereon is taken from City of Phoenix 1/4 Sec. Contour Map 25-30.

Certification: The field work for the data shown hereon, except contours, was done under my direction during the months of November and December, 1970.

Eugene B. Shelley
Jan. 4, 71

ARIZONA SURVEYING SERVICE
5704 N. 27th AVENUE, PHOENIX, ARIZONA
Drawing No. L-70-10622 PH: 277-3904

DIN # 58542-1