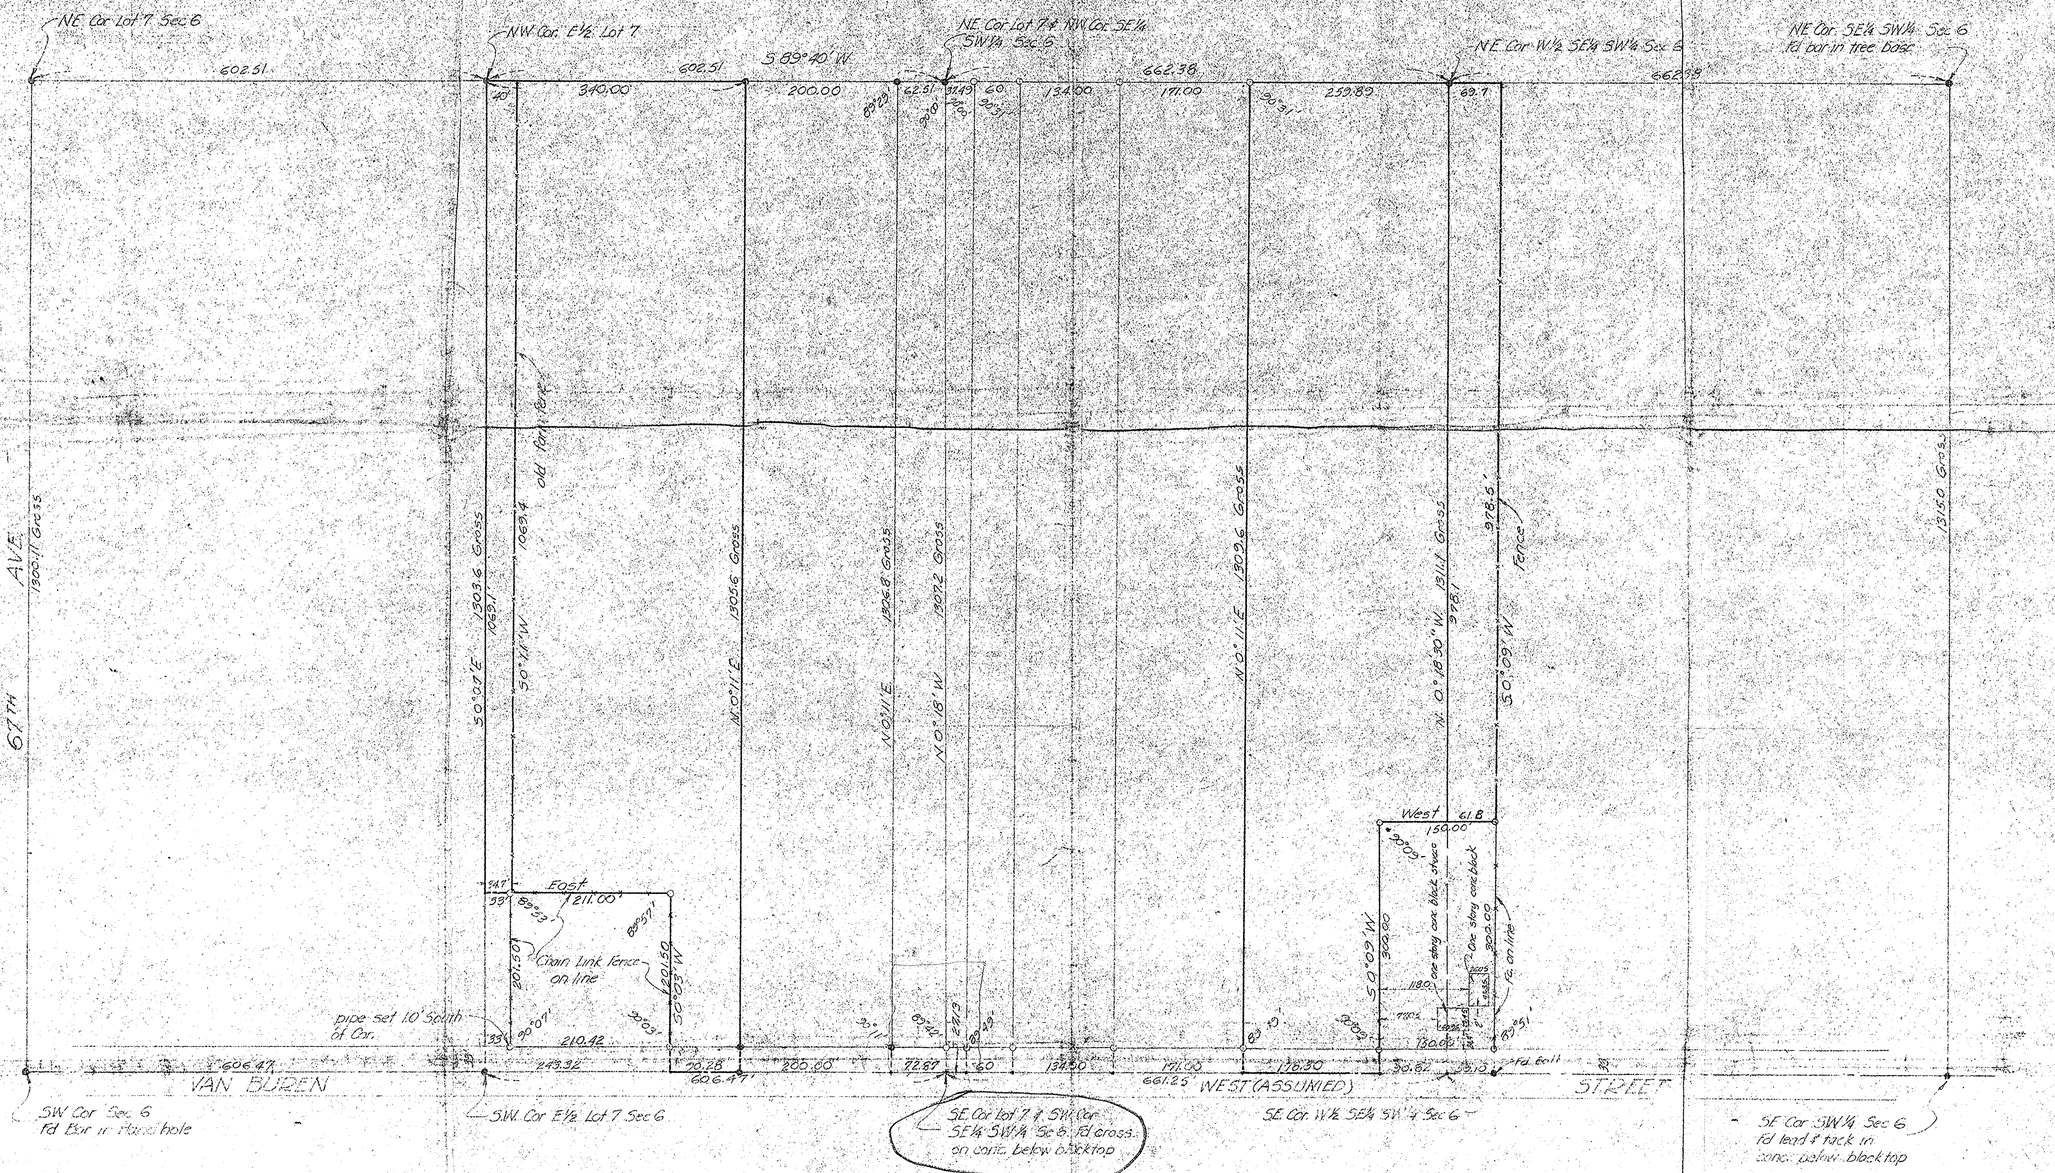

○ Indicates Pipe Set
● Indicates Pipe Found - unless otherwise noted
• Indicates nail set

MAP SHOWING
RESULTS OF SURVEY OF
THE E½ OF LOT 7 SEC 6
AND
THE W½ SE¼ SW¼ SEC 6
T1N, R2E G&S.R.B&M.
MARICOPA COUNTY, ARIZONA
SURVEYED DURING JAN, 1959 FOR
H.C. WILKEY

HOLMQUIST ~ ENGINEERS
Job No. 90C6
Scale: 1 inch = 100 feet

Registered Professional Engineer (Civil)
CERTIFICATE EXPIRES
JAMES B. HOLMQUIST
DEC. 31, 1959
ARIZONA

J.B. Holmquist

DIN # 58543-1