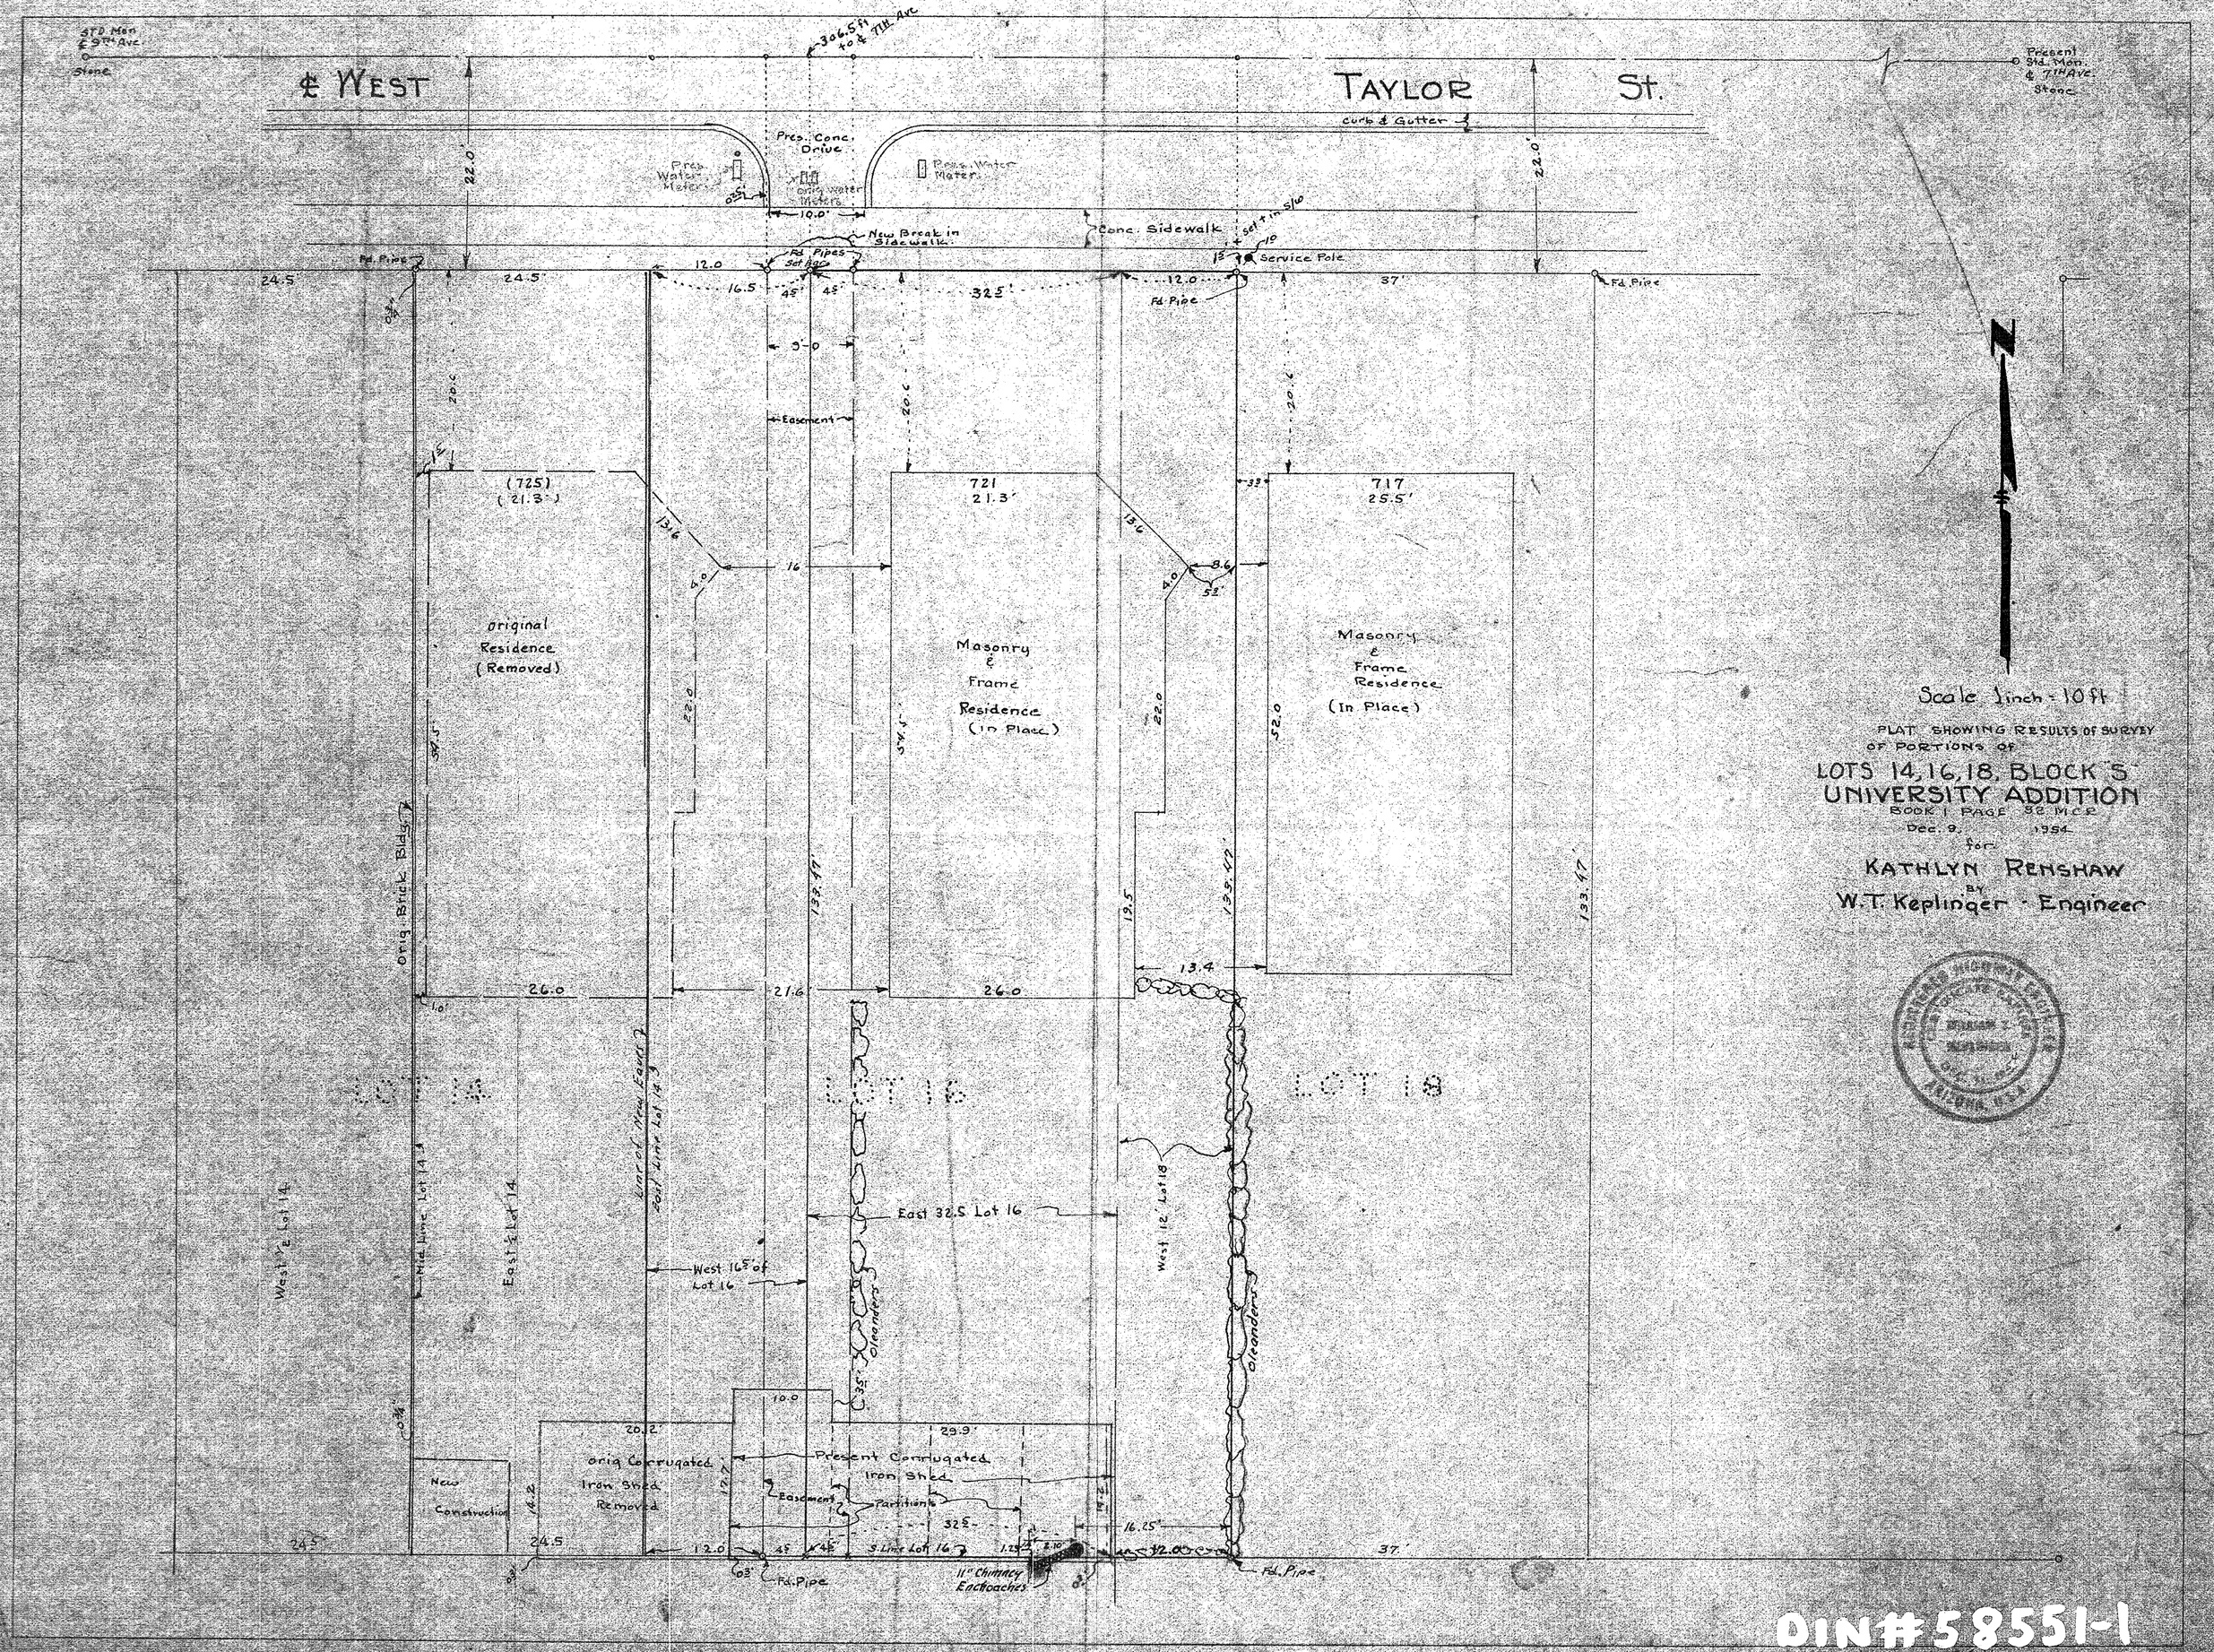

STD Mon ℄ 9th Ave Stone
℄ WEST
TAYLOR St.
Present Std. Mon. ℄ 7th Ave Stone
306.5 ft to ℄ 7th Ave
Curb & Gutter
Pres. Conc. Drive
Pres. Water Meter
Orig. Water Meters
Pres. Water Meter
Conc. Sidewalk
New Break in Sidewalk
Fd. Pipes Set Bars
Service Pole
Fd. Pipe
Easement
(725) (21.3')
721 21.3'
717 25.5'
Original Residence (Removed)
Masonry & Frame Residence (In Place)
Masonry & Frame Residence (In Place)
Orig. Brick Bldg.
LOT 14
LOT 16
LOT 18
East 32.5 Lot 16
West 16.5' of Lot 16
West 12' Lot 18
Oleanders
Orig. Corrugated Iron Shed Removed
Present Corrugated Iron Shed
Partitions
New Construction
11" Chimney Encroaches
Scale 1 inch = 10 ft
PLAT SHOWING RESULTS OF SURVEY OF PORTIONS OF
LOTS 14, 16, 18, BLOCK 5
UNIVERSITY ADDITION
BOOK 1 PAGE 32 M.C.R.
Dec. 9, 1954
for
KATHLYN RENSHAW
BY
W.T. Keplinger - Engineer
DIN#58551-1