NE1/4 SE1/4

REPORT OF SURVEY FOR MRS. GERTRUDE H. JARREL OF THE LOCATION OF AN EXISTING SANITARY SEWER LINE AS SHOWN HEREON

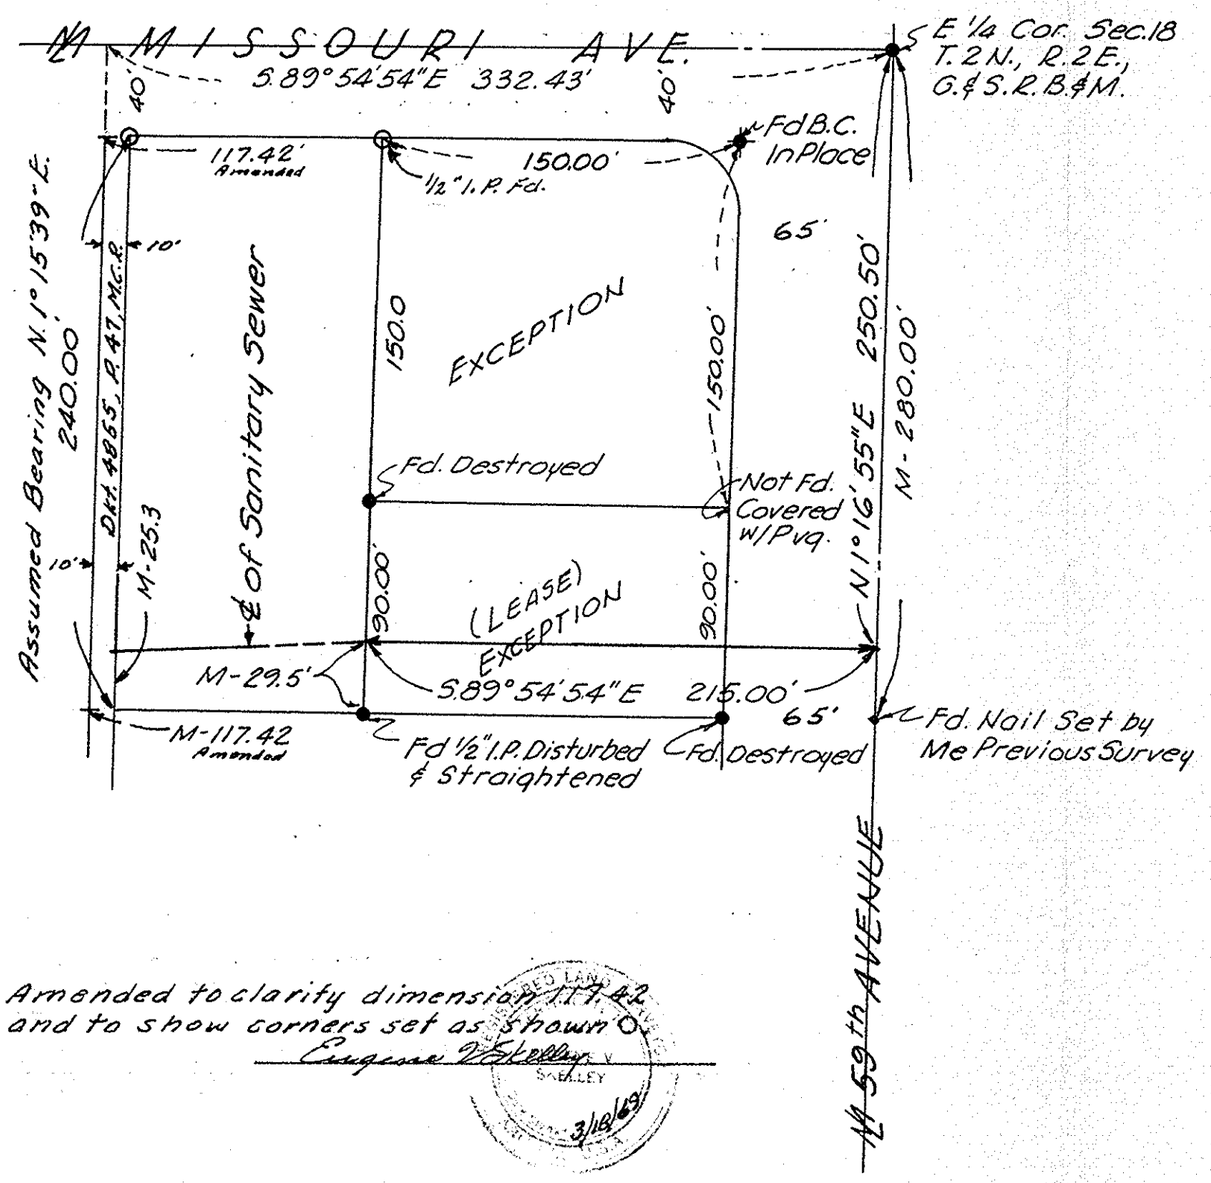

Scale: 1" = 60'

LEGEND

M - Measured In Field

This is to certify that the survey shown hereon was made by me on July 11, 1968.

Eugene W. Shelley

REGISTERED LAND SURVEYOR CERTIFICATE NO. 1681 SHELLEY Date Signed 7/15/68 ARIZONA, U.S.A.

Amended to clarify dimension 117.42 and to show corners set as shown.

Eugene W. Shelley

REGISTERED LAND SURVEYOR SHELLEY 3/18/69

ARIZONA SURVEYING SERVICE
2802 W. SOLANO DR. N., PHOENIX, ARIZONA
DRAWING NO. L-68-7525

DIN # 58581-1