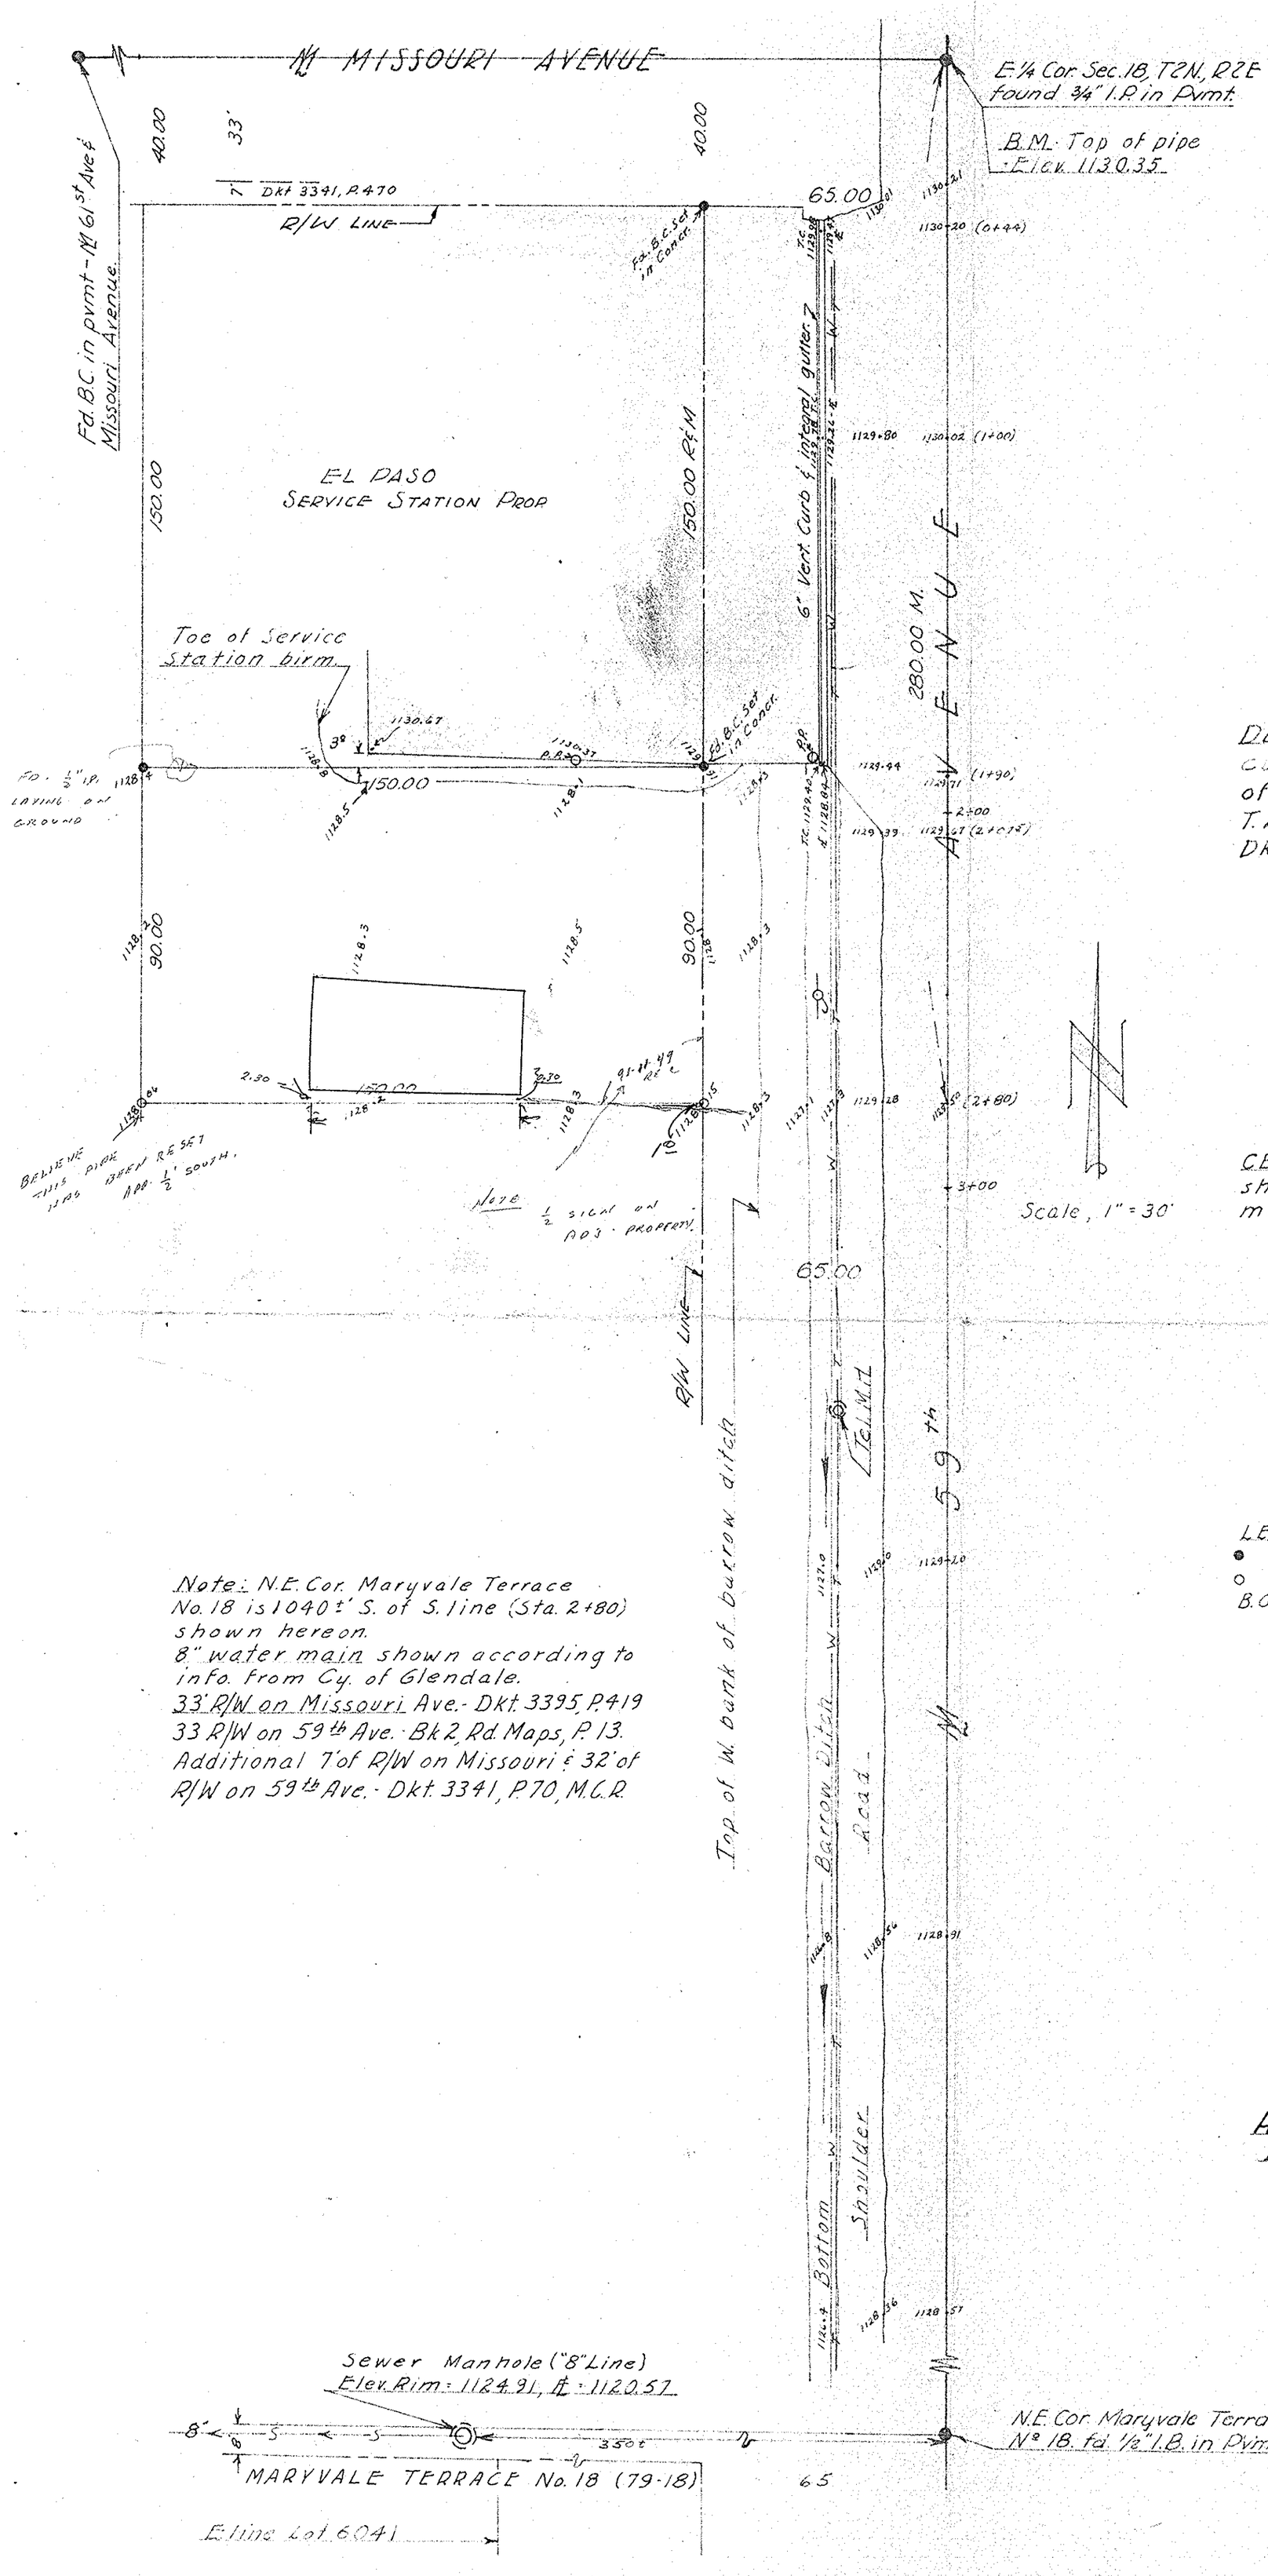

REPORT OF SURVEY
FOR
MRS. GERTRUDE JARREL

DEPICTING: Lot corners, elevation data & culture of the S. 90.00' of the N. 280.00' of the E. 215.00' of the N.E. ¼, S.E. ¼, Sec. 18, T.2N, R.2E., G.&S.R.B.&M. -- Also described in Dkt. 4419 - P. 54, M.C.R., ARIZONA.

CERTIFICATE: This will certify that the survey shown hereon was made by me during the month of May, 1963.

Eugene V. Shelley

Eugene V. Shelley 63

LEGEND:
- ● Property corners fd.
- ○ Property corners set.
- B.C. : Brass Cap type mon. set.

Note: N.E. Cor. Maryvale Terrace No. 18 is 1040± S. of S. line (Sta. 2+80) shown hereon.
8" water main shown according to info. from Cy. of Glendale.
33' R/W on Missouri Ave. - Dkt. 3395, P.419
33 R/W on 59th Ave. - Bk 2, Rd. Maps, P. 13.
Additional 7' of R/W on Missouri & 32' of R/W on 59th Ave. - Dkt. 3341, P.70, M.C.R.

PREPARED BY
ARIZONA SURVEYING SERVICE
Drawing No. 63-314-A PHOENIX, ARIZ.

DIN # 58582-1