REPORT OF SURVEY

FOR

MR. BILL WILSON
6515 W. Roma
Glendale, Arizona

O.F.

The North 170.00 feet of the East 115.00 feet of the West 990.00 feet of the North 330.00 feet of the Northeast 1/4, Southeast 1/4, Sec. 18, T.2N., R.2E., G. & S.R.B. & M., Mar., Co., Ariz., EXCEPT the North 40.00 feet thereof for Roadway.

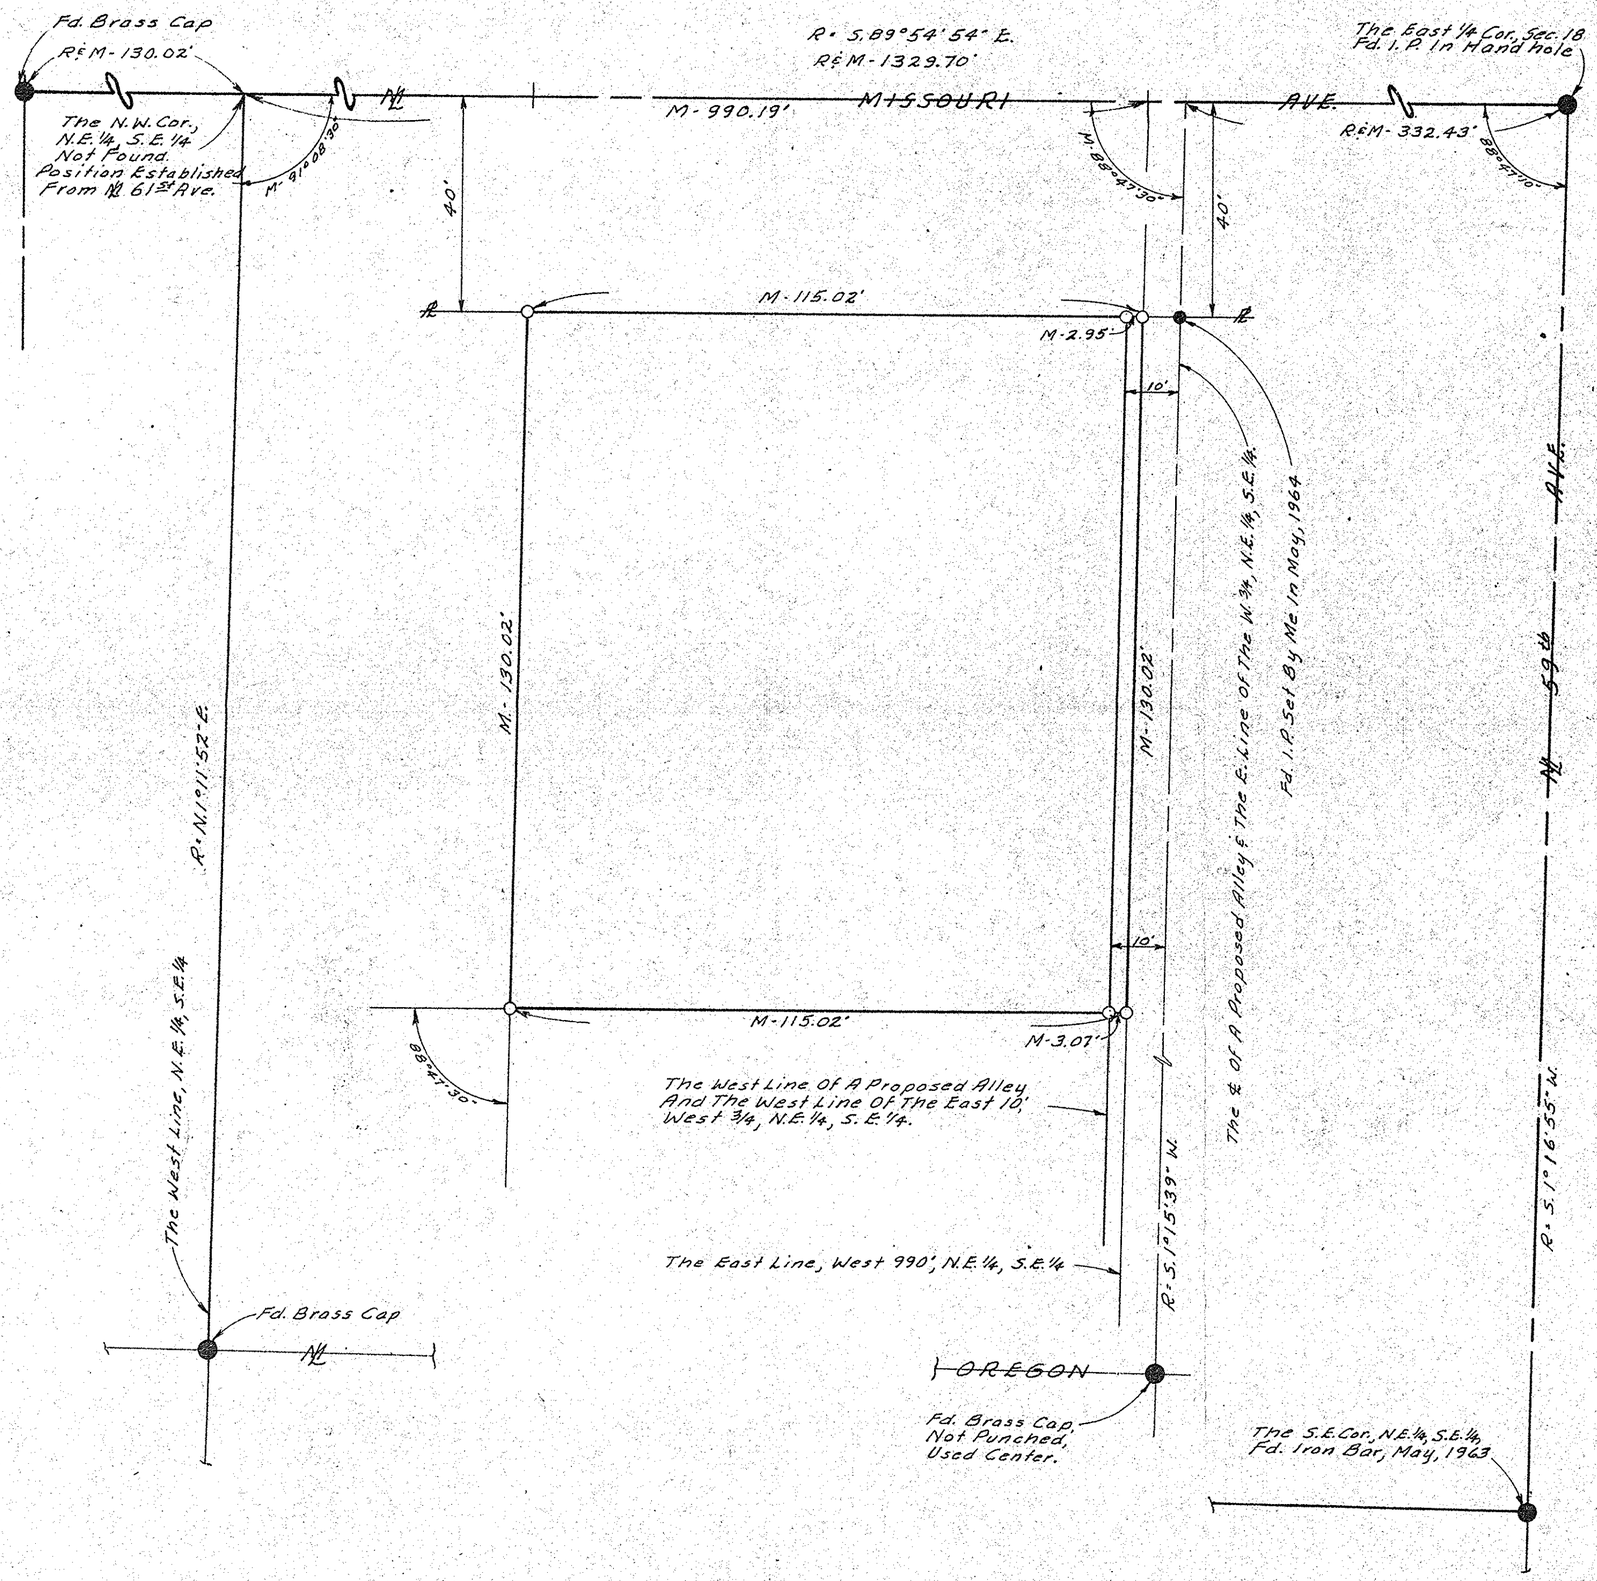

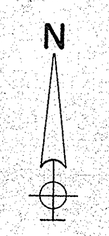

Scale: 1" = 20'

LEGEND

- ● = Monument Found
- ● = Iron Pipe or Iron Bar Found
- ○ = 1/2" I.D. Iron Pipe Tagged L.S. 1681 Set This Survey
- R = Data From Maricopa County Records
- CR = Calculated From R
- M = Measured in Field
- CM = Calculated From M
- -x-x-x- = Wire or Wood Fence
- -o-o-o- = Chain Link Fence
- ▭▭▭ = Block or Stone Wall

Note: M.C.R. = Bk. Maps 79, P. 18 & Dkt. 4855, P. 47

CERTIFICATION: This will certify that the survey shown hereon was done under my supervision during the month of March, 1971.

Eugene [signature]

REGISTERED LAND SURVEYOR CERTIFICATE 1681 EUGENE SHELLEY Date Signed Mar. 7, 71 ARIZONA, U.S.A.

ARIZONA SURVEYING SERVICE
5704 N. 27th AVENUE, PHOENIX, ARIZONA
Drawing No. L-71-2633, Phone: 277-3904

DIN # 58583-1