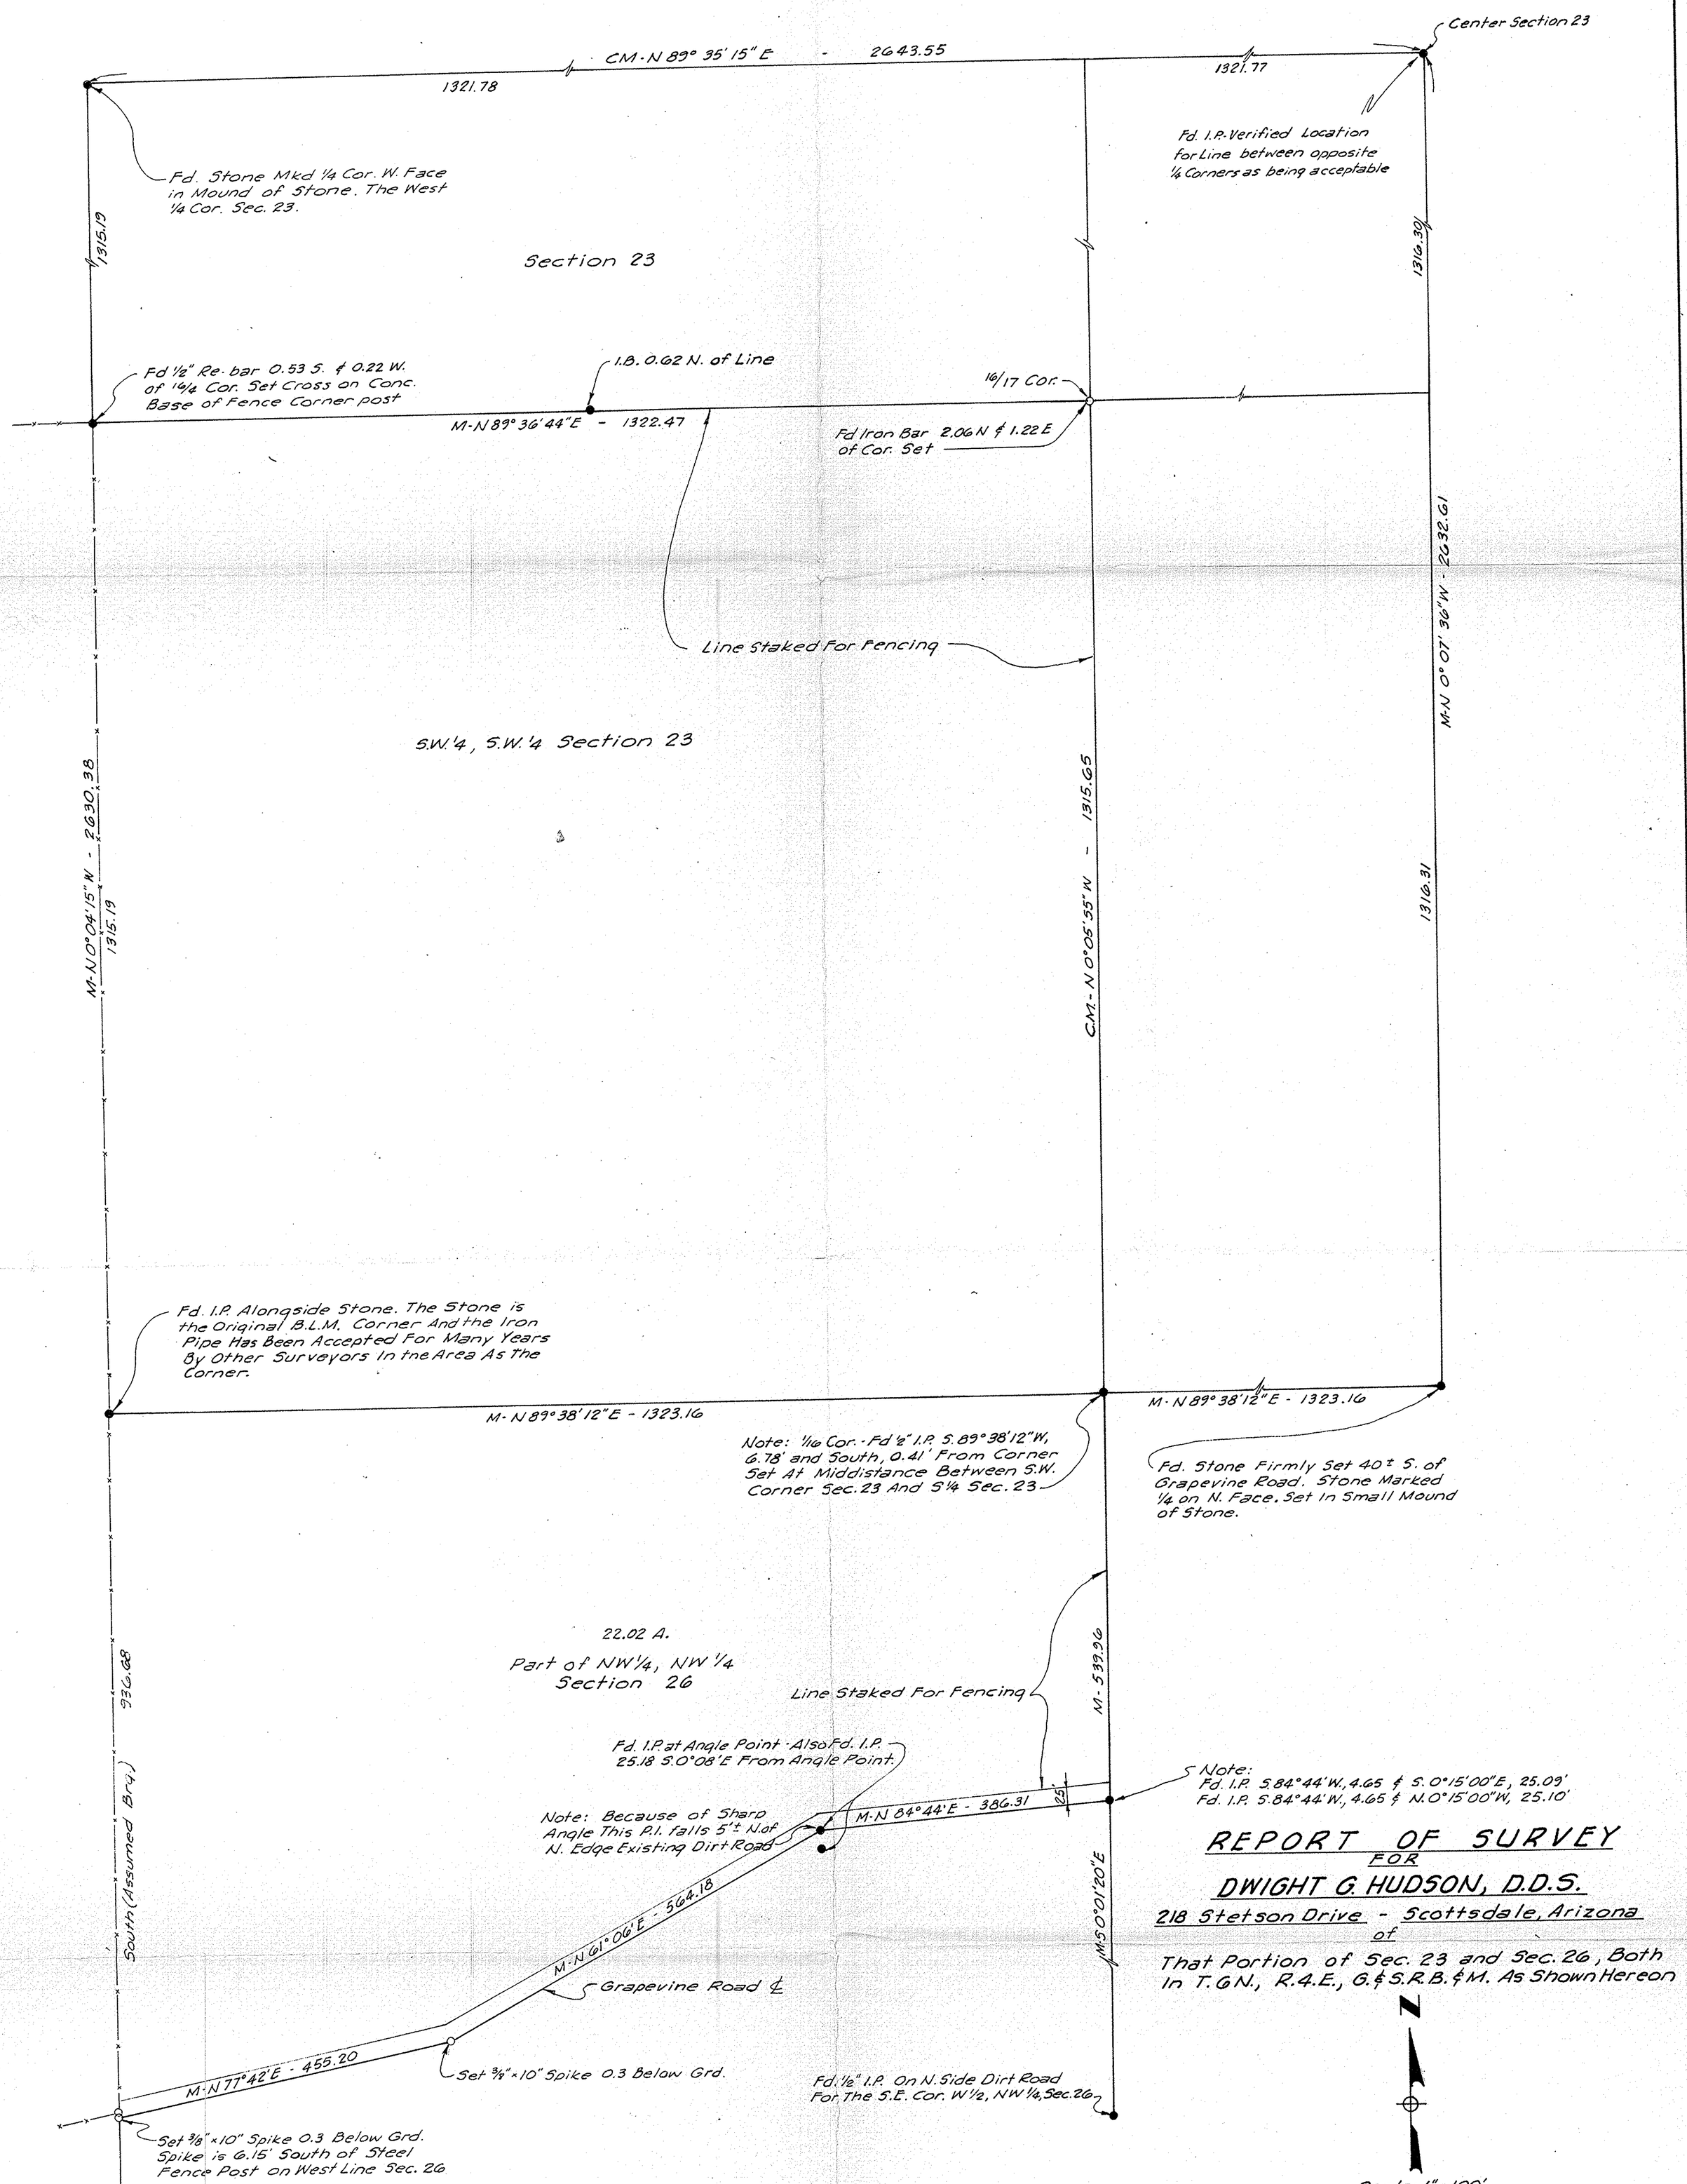


# REPORT OF SURVEY
FOR
## DWIGHT G. HUDSON, D.D.S.
218 Stetson Drive - Scottsdale, Arizona
of
That Portion of Sec. 23 and Sec. 26, Both In T. 6 N., R. 4 E., G. & S.R.B. & M. As Shown Hereon

Scale: 1" = 100'

## LEGEND
● - Corners Fd.
○ - ½" I.P. tagged L.S. 1681 Set Unless Otherwise Noted
M - Measured In Field
C.M. - Calculated From "M"

This will certify that the survey shown hereon was made under my supervision during the months of July and August 1969.

Eugene V. Shelley
9/22/69

CERTIFICATE NO. 1681 EUGENE V. SHELLEY SURVEYOR

ARIZONA SURVEYING SERVICE
2802 W. Solano Dr., North - Phoenix, Arizona
Drawing No. L-69-7561

DIN # 58604-1