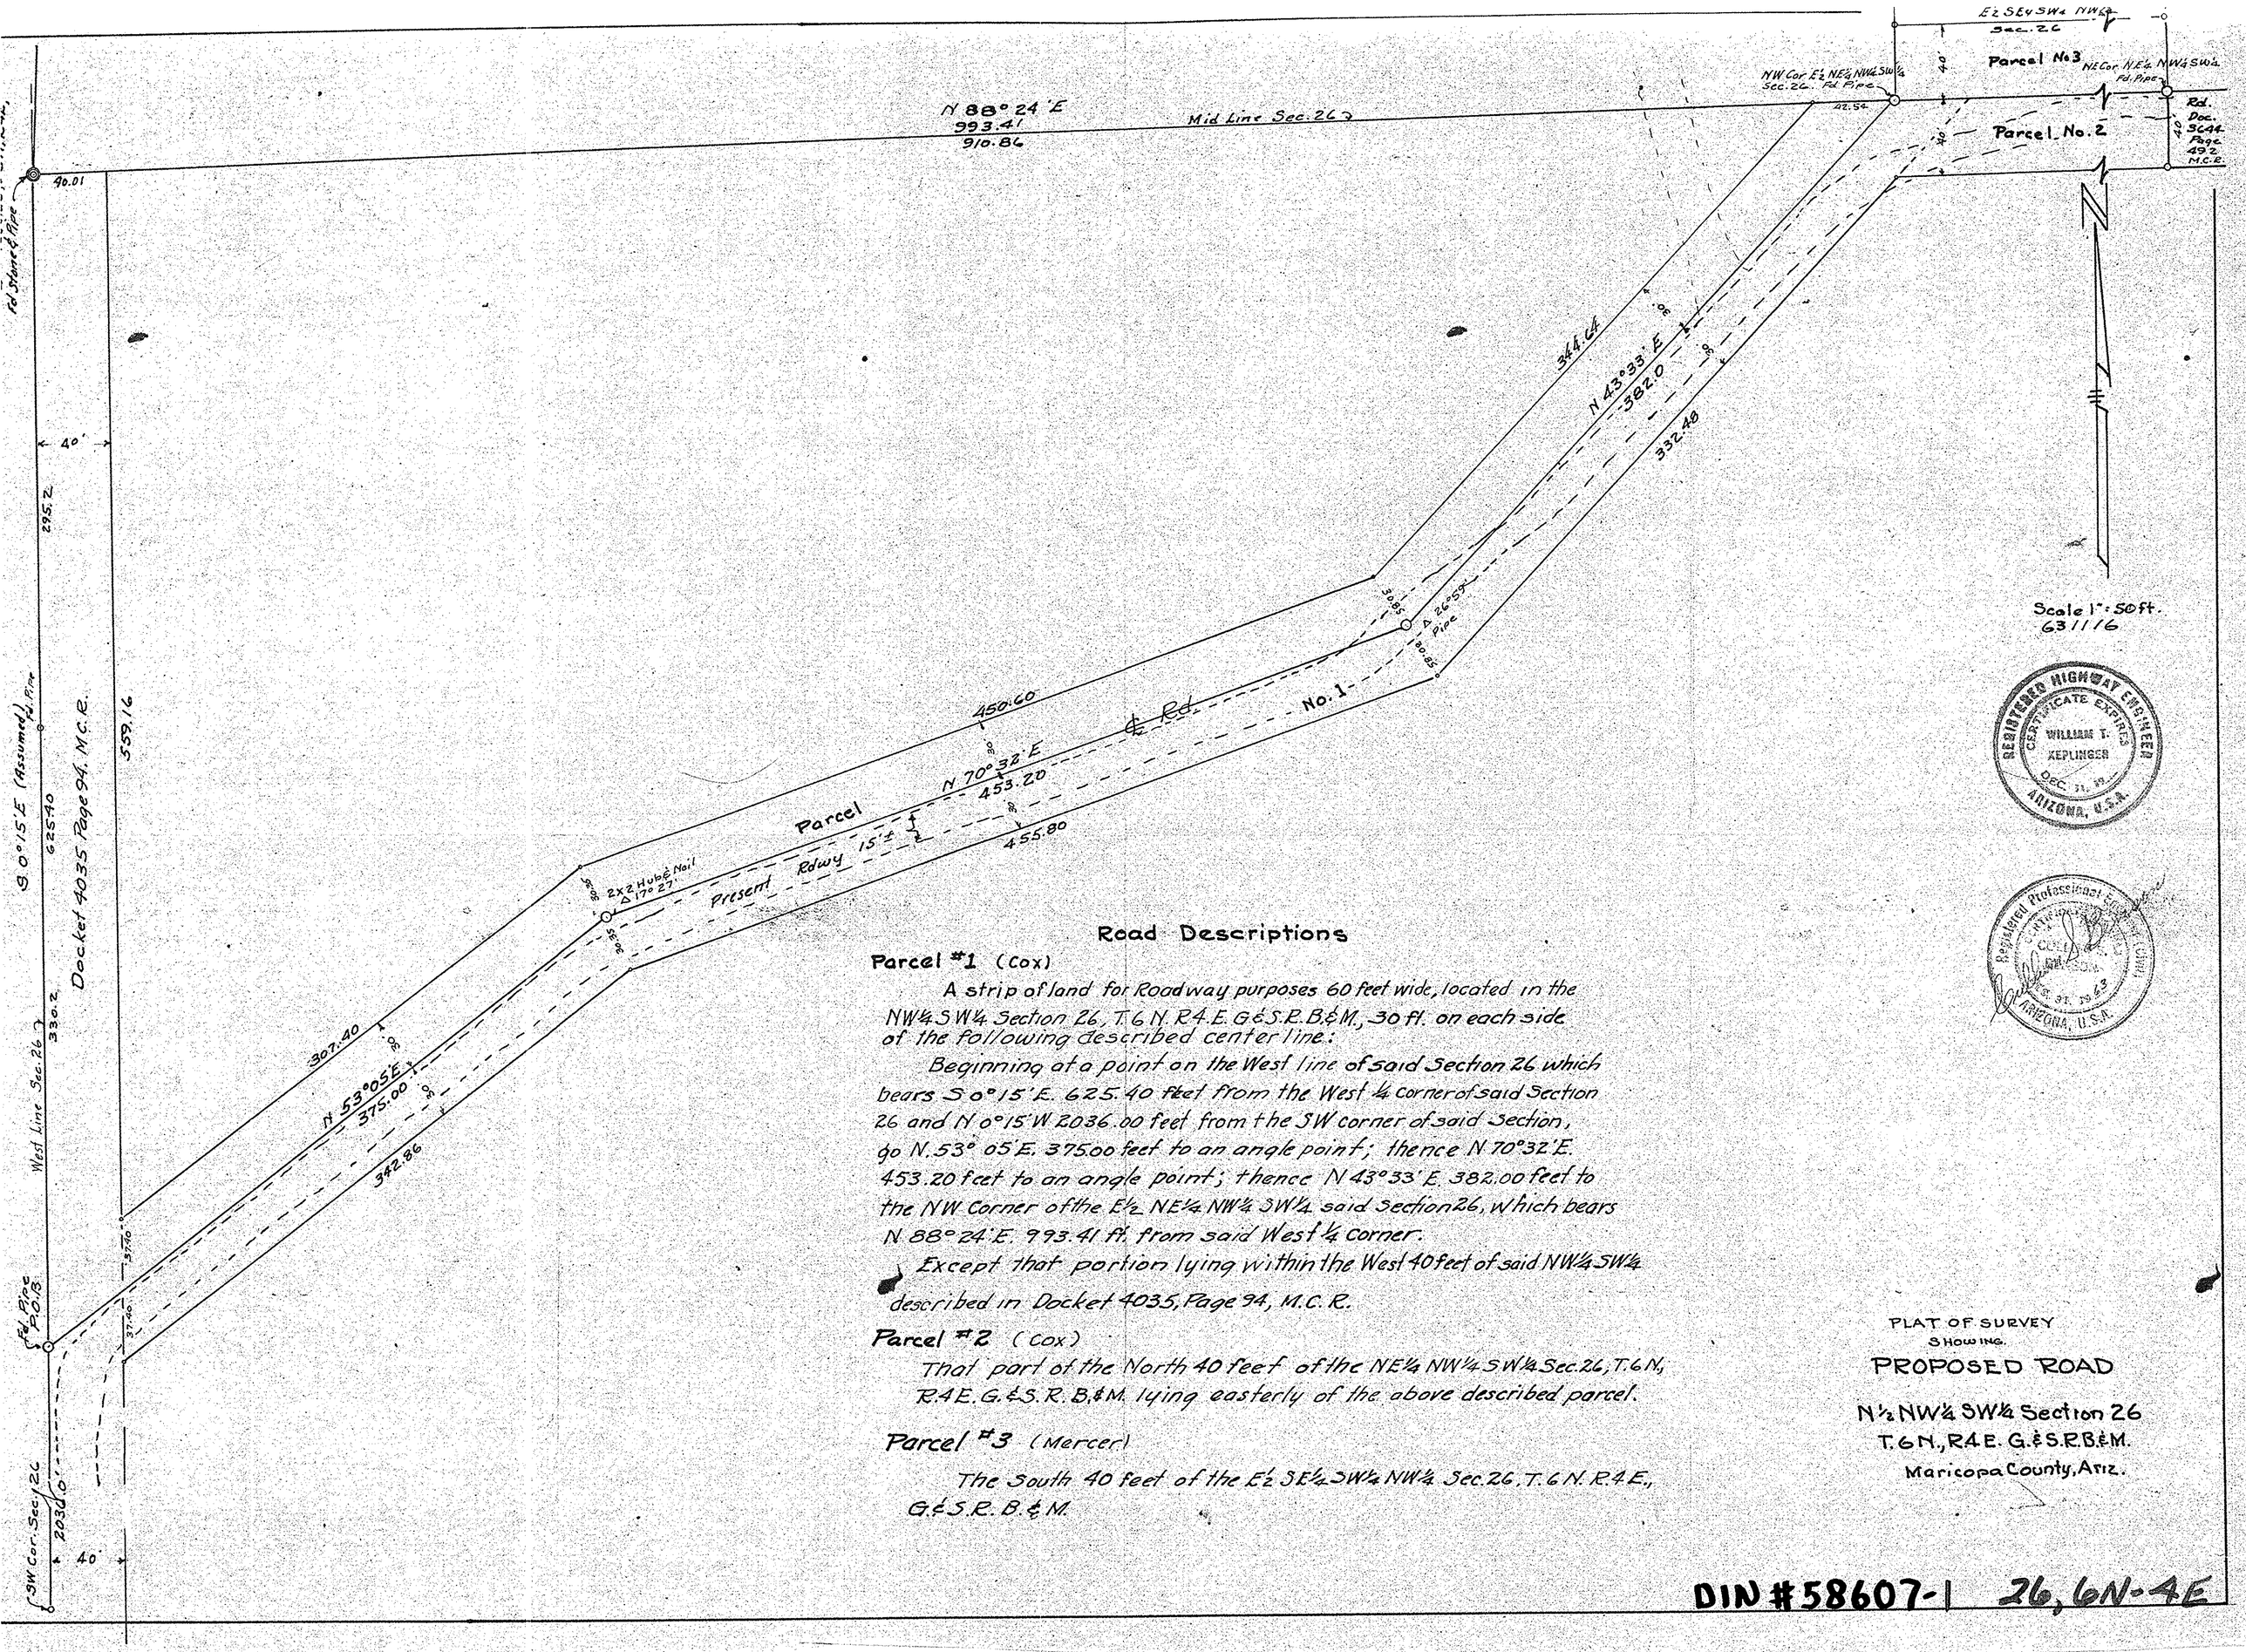

Road Descriptions

Parcel #1 (Cox)

A strip of land for Roadway purposes 60 feet wide, located in the NW¼ SW¼ Section 26, T. 6 N. R. 4 E. G.&S.R.B.&M., 30 ft. on each side of the following described center line:

Beginning at a point on the West line of said Section 26 which bears S 0°15' E. 625.40 feet from the West ¼ corner of said Section 26 and N 0°15' W 2036.00 feet from the SW corner of said Section, go N. 53° 05' E. 375.00 feet to an angle point; thence N 70°32' E. 453.20 feet to an angle point; thence N 43°33' E 382.00 feet to the NW Corner of the E½ NE¼ NW¼ SW¼ said Section 26, which bears N 88° 24' E. 993.41 ft. from said West ¼ corner.

Except that portion lying within the West 40 feet of said NW¼ SW¼ described in Docket 4035, Page 94, M.C.R.

Parcel #2 (Cox)

That part of the North 40 feet of the NE¼ NW¼ SW¼ Sec. 26, T. 6 N., R. 4 E. G.&S.R.B.&M. lying easterly of the above described parcel.

Parcel #3 (Mercer)

The South 40 feet of the E½ SE¼ SW¼ NW¼ Sec. 26, T. 6 N. R. 4 E., G.&S.R.B.&M.

PLAT OF SURVEY
SHOWING
PROPOSED ROAD

N½ NW¼ SW¼ Section 26
T. 6 N., R. 4 E. G.&S.R.B.&M.
Maricopa County, Ariz.

DIN #58607-1 26, 6N-4E