# REPORT OF SURVEY

OF

That Portion of the N.W. 1/4 of Sec. 15, T. 6 N., R. 4 E., G. & S.R.B. & M., Shown Hereon.

FOR

John H. James
421 E. Las Palmaritas
Phoenix, Arizona

and

Peter C. Martori
7817 N. 3rd St.
Phoenix, Arizona

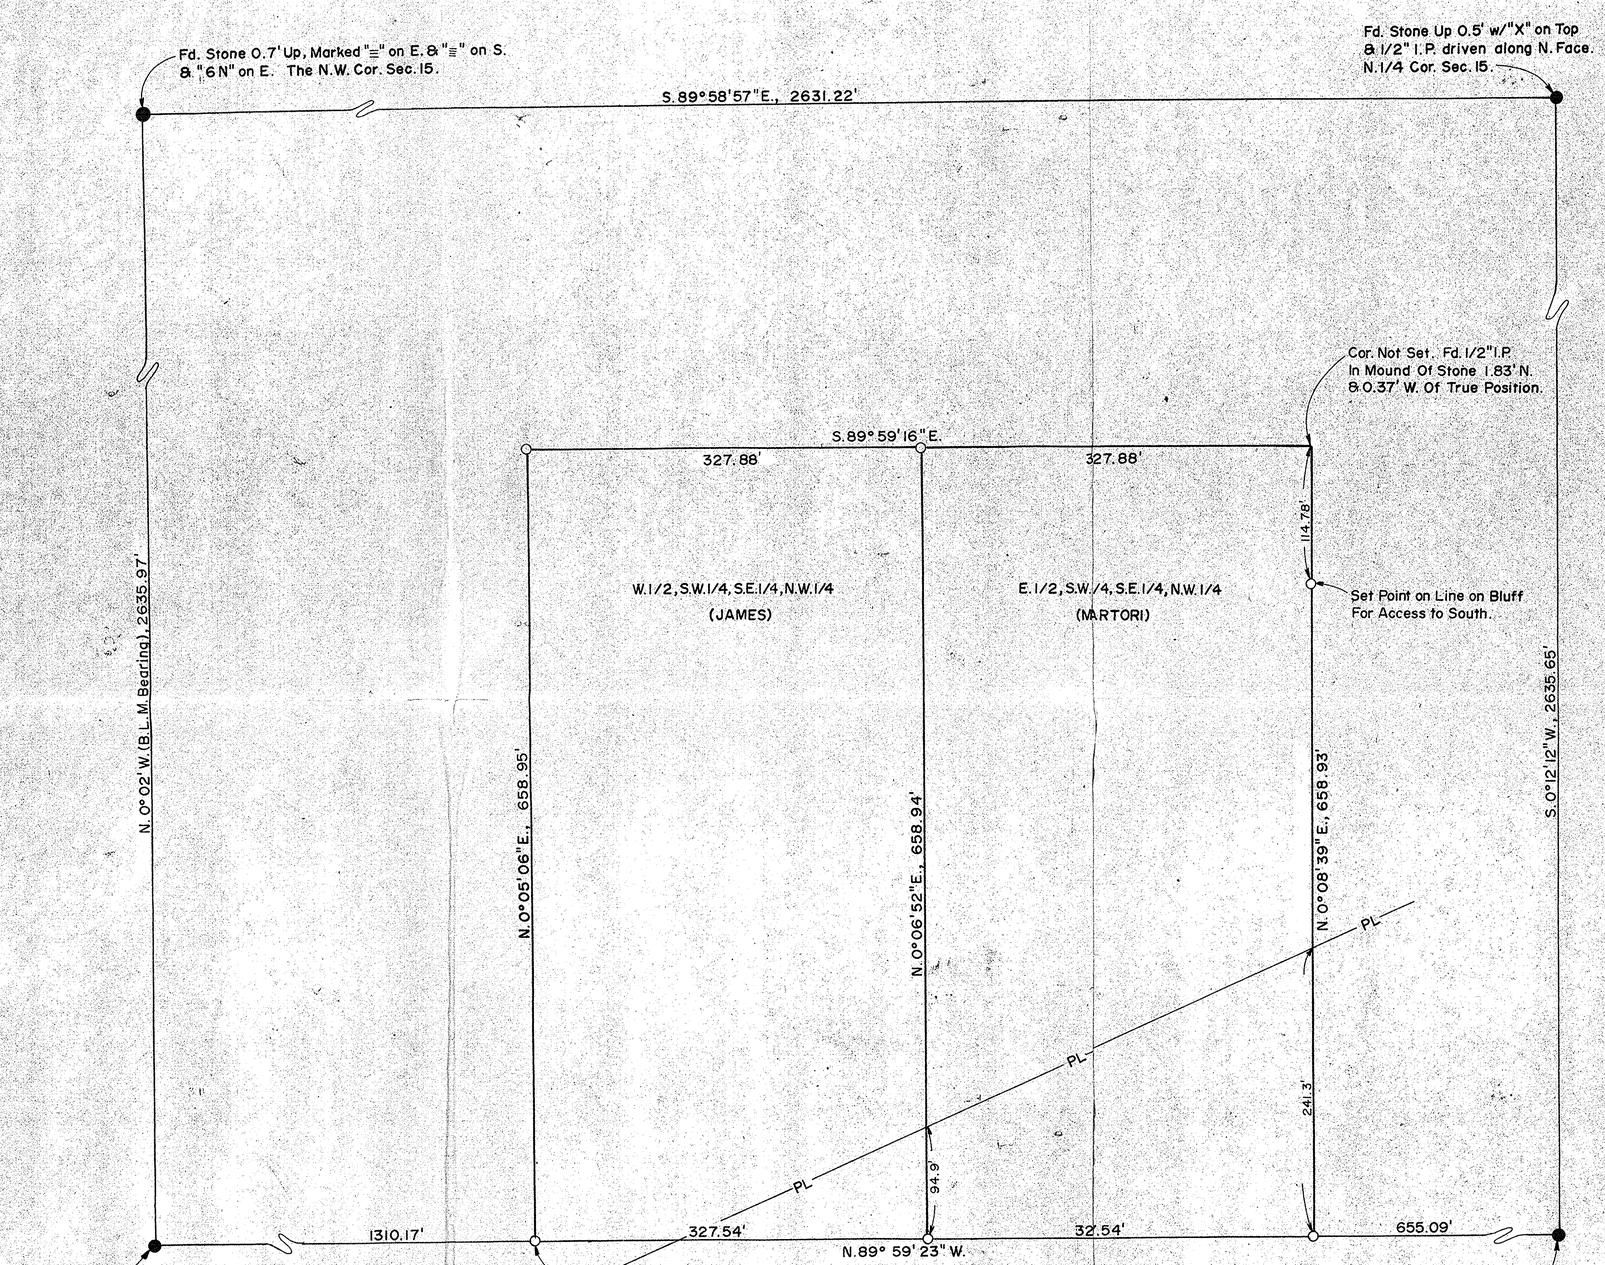


## LEGEND

- ●= Monument Found
- ●= Iron Pipe or Iron Bar Found
- ○= 1/2" I.D. Iron Pipe Tagged L.S. 1681 Set This Survey
- R= Data From Maricopa County Records
- CR= Calculated From R
- M= Measured in Field
- CM= Calculated From M
- = Wire or Wood Fence
- = Chain Link Fence
- = Block or Stone Wall
- —PL— = Power Line

N

Scale: 1" = 60'

CERTIFICATION: This will certify that the survey shown hereon was done under my supervision during the month of August and September, 1976.

REGISTERED LAND SURVEYOR CERTIFICATE NO. 1681 ARIZONA U.S.A.

9/24/76

ARIZONA SURVEYING SERVICE
2802 W. SOLANO DR. N., PHOENIX, ARIZONA
Drawing No. L-76-7859 Phone: 242-0539

DIN #58613-1