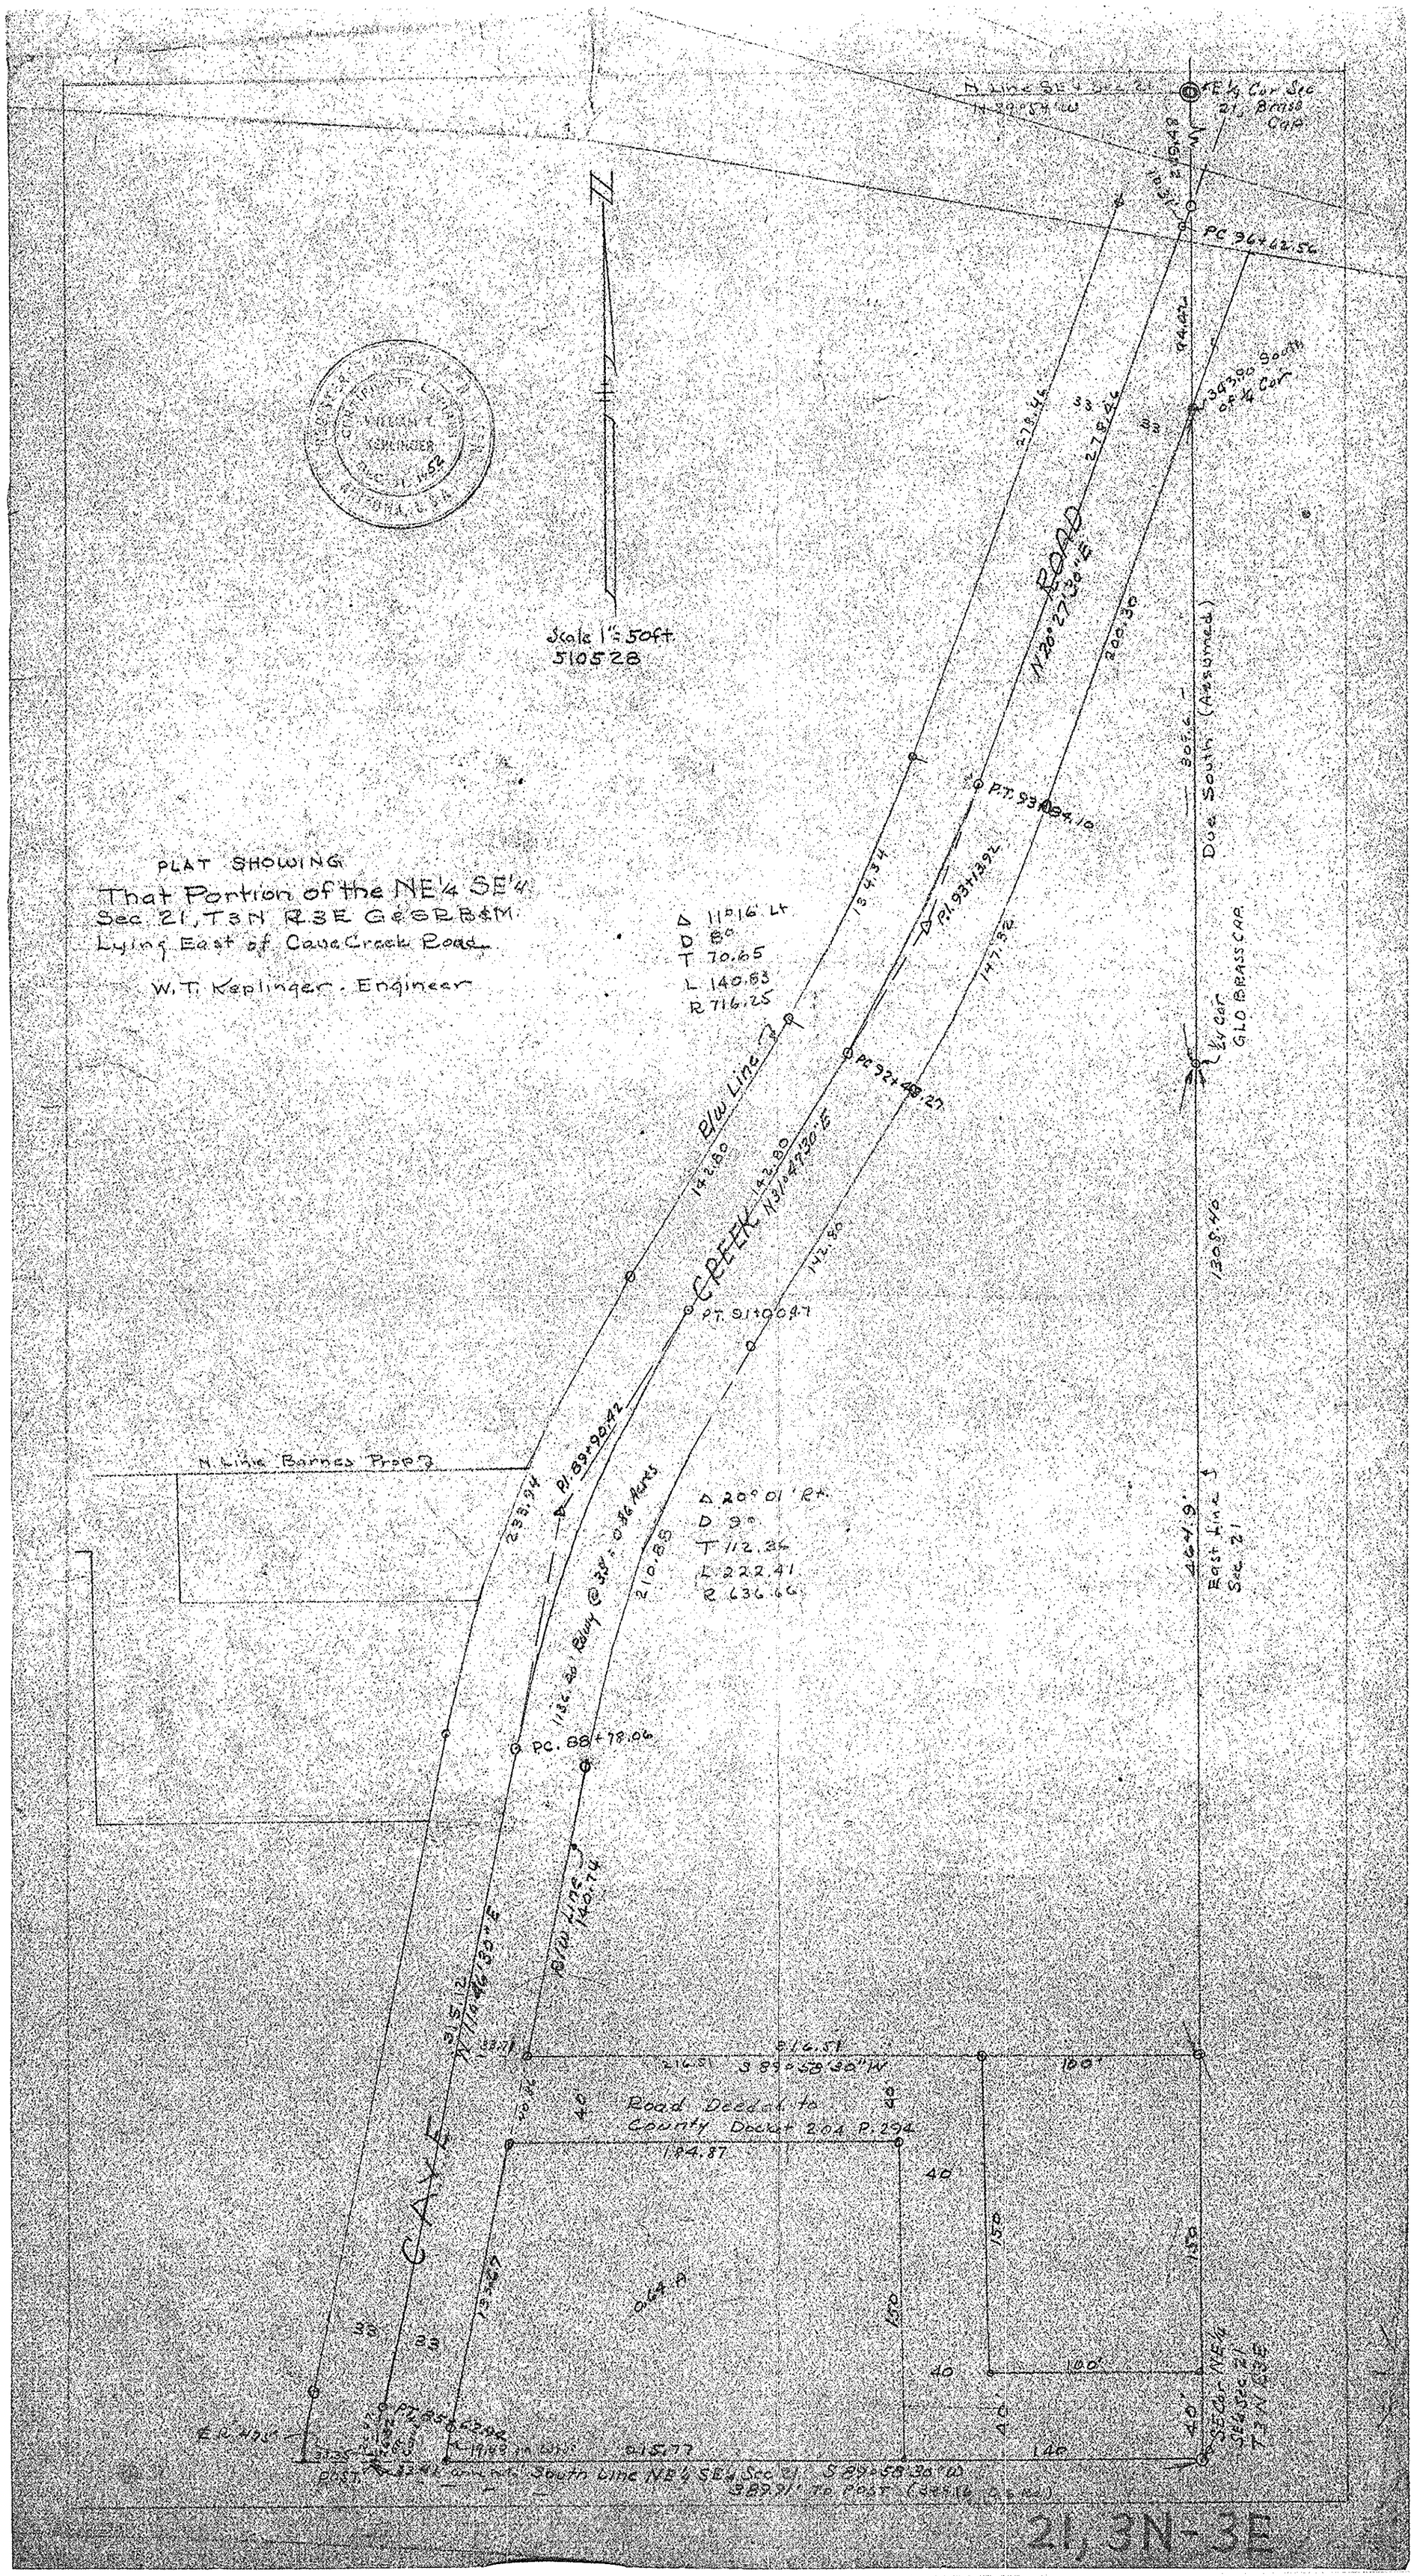
PLAT SHOWING
That Portion of the NE¼ SE¼
Sec. 21, T3N R3E G&SRB&M
Lying East of Cave Creek Road
W. T. Keplinger - Engineer
Scale 1" = 50 ft
510528
CERTIFICATE OF ENGINEER
WILLIAM T. KEPLINGER
DEC. 31, 1952
ARIZONA U.S.A.
N. Line SE¼ SE¼
N 89°58' W
E ¼ Cor Sec 21, Brass Cap
PC 36+62.56
Due South (Assumed)
GLO BRASS CAP
¼ Cor
East Line Sec. 21
ROAD
N 20° 27' 30" E
B/W Line
CREEK
N 31° 47' 30" E
PT. 93+04.10
PT. 91+00.47
PC 92+48.27
PI. 93+13.92
Δ 11° 16' Lt
D 80
T 70.65
L 140.63
R 716.25
N. Line Barnes Prop.
PI. 89+90.42
Δ 20° 01' Rt
D 90
T 112.36
L 222.41
R 636.66
PC. 88+78.06
B/W Line
N 11° 46' 33" E
S 89° 58' 30" W
Road Deeded to County Docket 204 P. 294
CAVE
0.64 A
PT. 85+62.96
E.R. NE¼
South Line NE¼ SE¼ Sec. 21
S 89° 58' 30" W
21, 3N - 3E

DIN# 58619-1