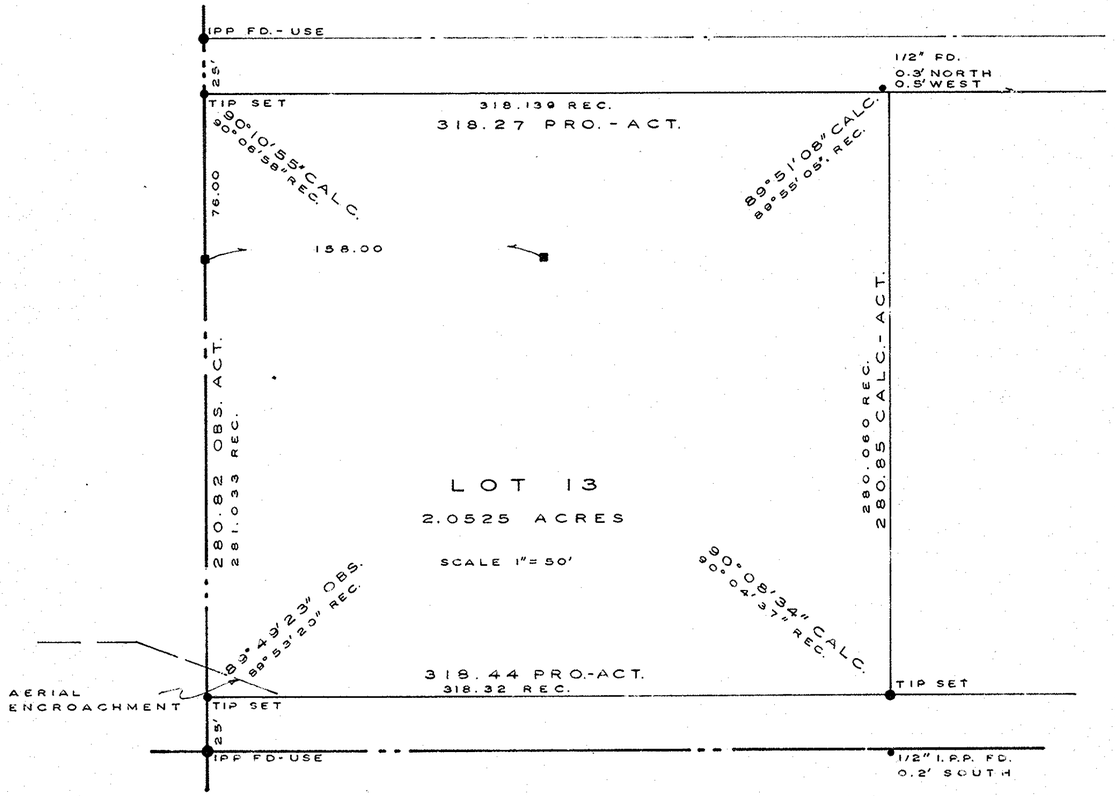

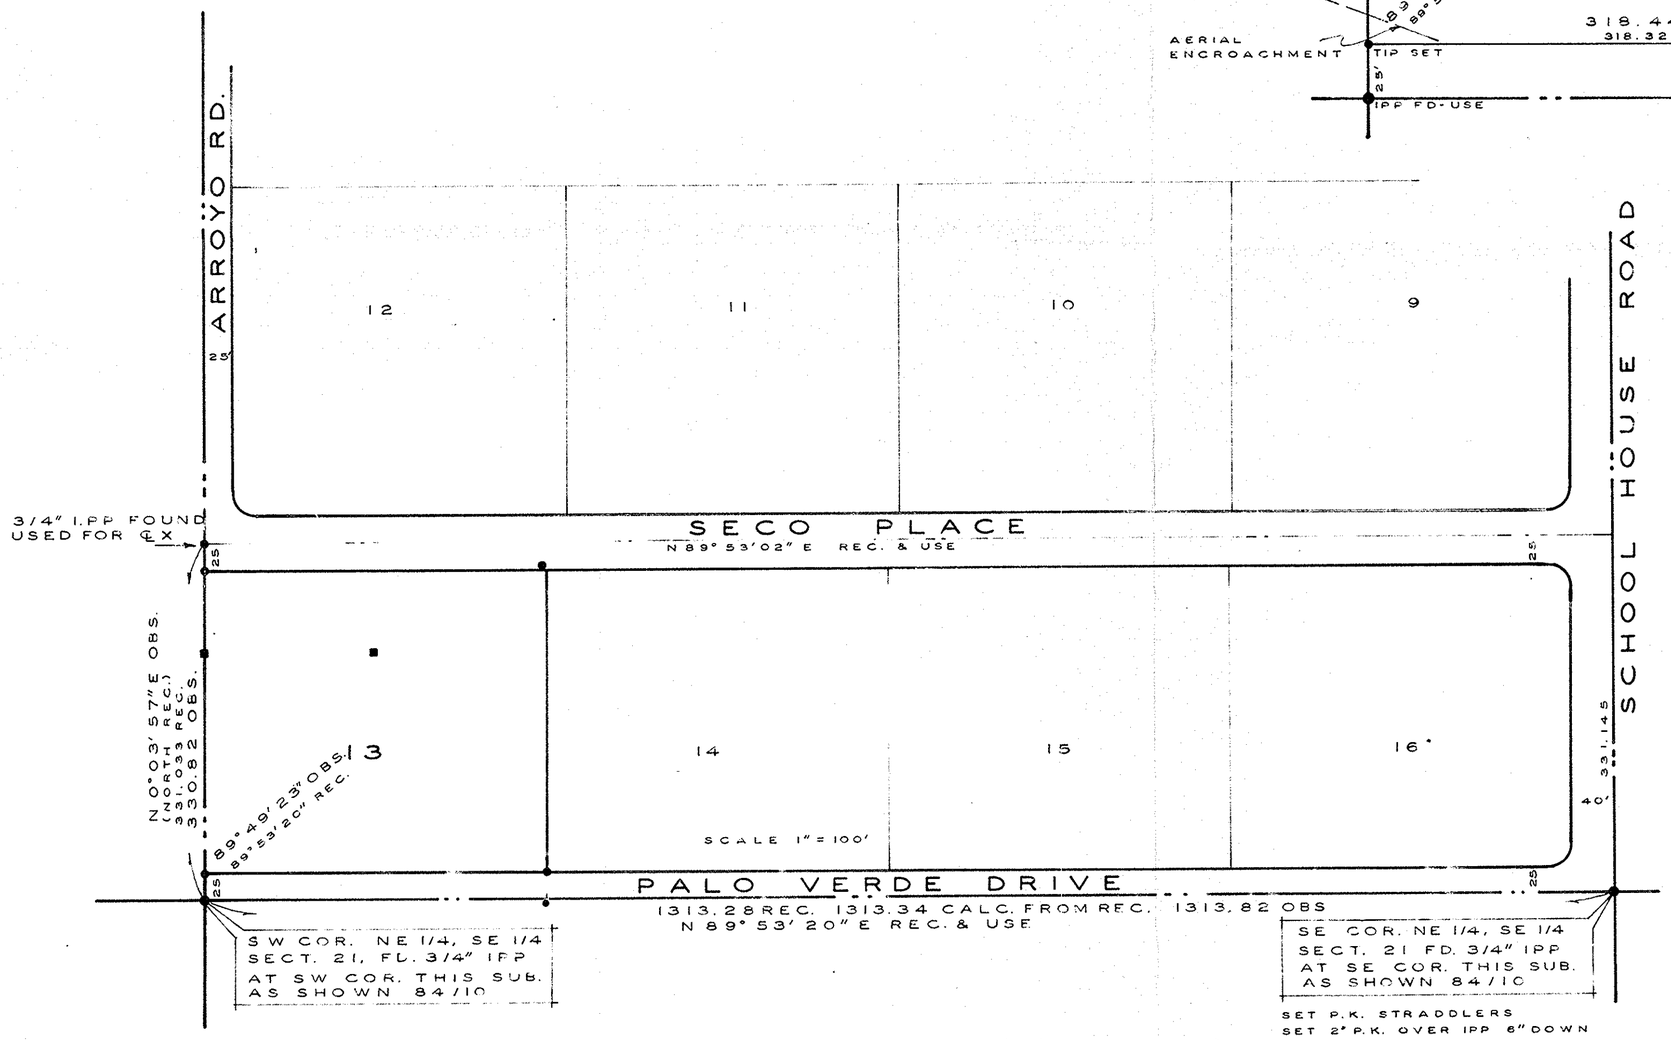

LEGEND

I.PP. = IRON PIPE
I.P. = IRON PIN
TIP = TAGGED IRON PIN (12317)
REC. = RECORD
OBS. = OBSERVED
USE = MONUMENT ACCEPTED CORRECT
FD. = MON. FOUND IN PLACE
PRO-ACT = ACTUAL MEAS. PRORATED

RECORD OF LAND SURVEY

PURSUANT TO ARS 33-105, SITUATED IN NE 1/4 OF SE 1/4 SECTION 21 T6N R4E GILA AND SALT RIVER MERIDIAN, ARIZONA KNOWN AS BEING ALL OF LOT 13 OF THE ARROYO SECO SUBDIVISION, MAP BOOK 84 P.10

SURVEYED FOR

DONALD F. HALL

NORTH

REGISTERED LAND SURVEYOR
CERTIFICATE NO.
12317
ROBERT JAMES
FISH
Date Signed 4/12/89
ARIZONA, U.S.A.

R. J. FISH
3416 W. CAROL
PHOENIX, ARIZONA
85021

866 2126

DIN# 58621-1

HALL 483 3011 FISH