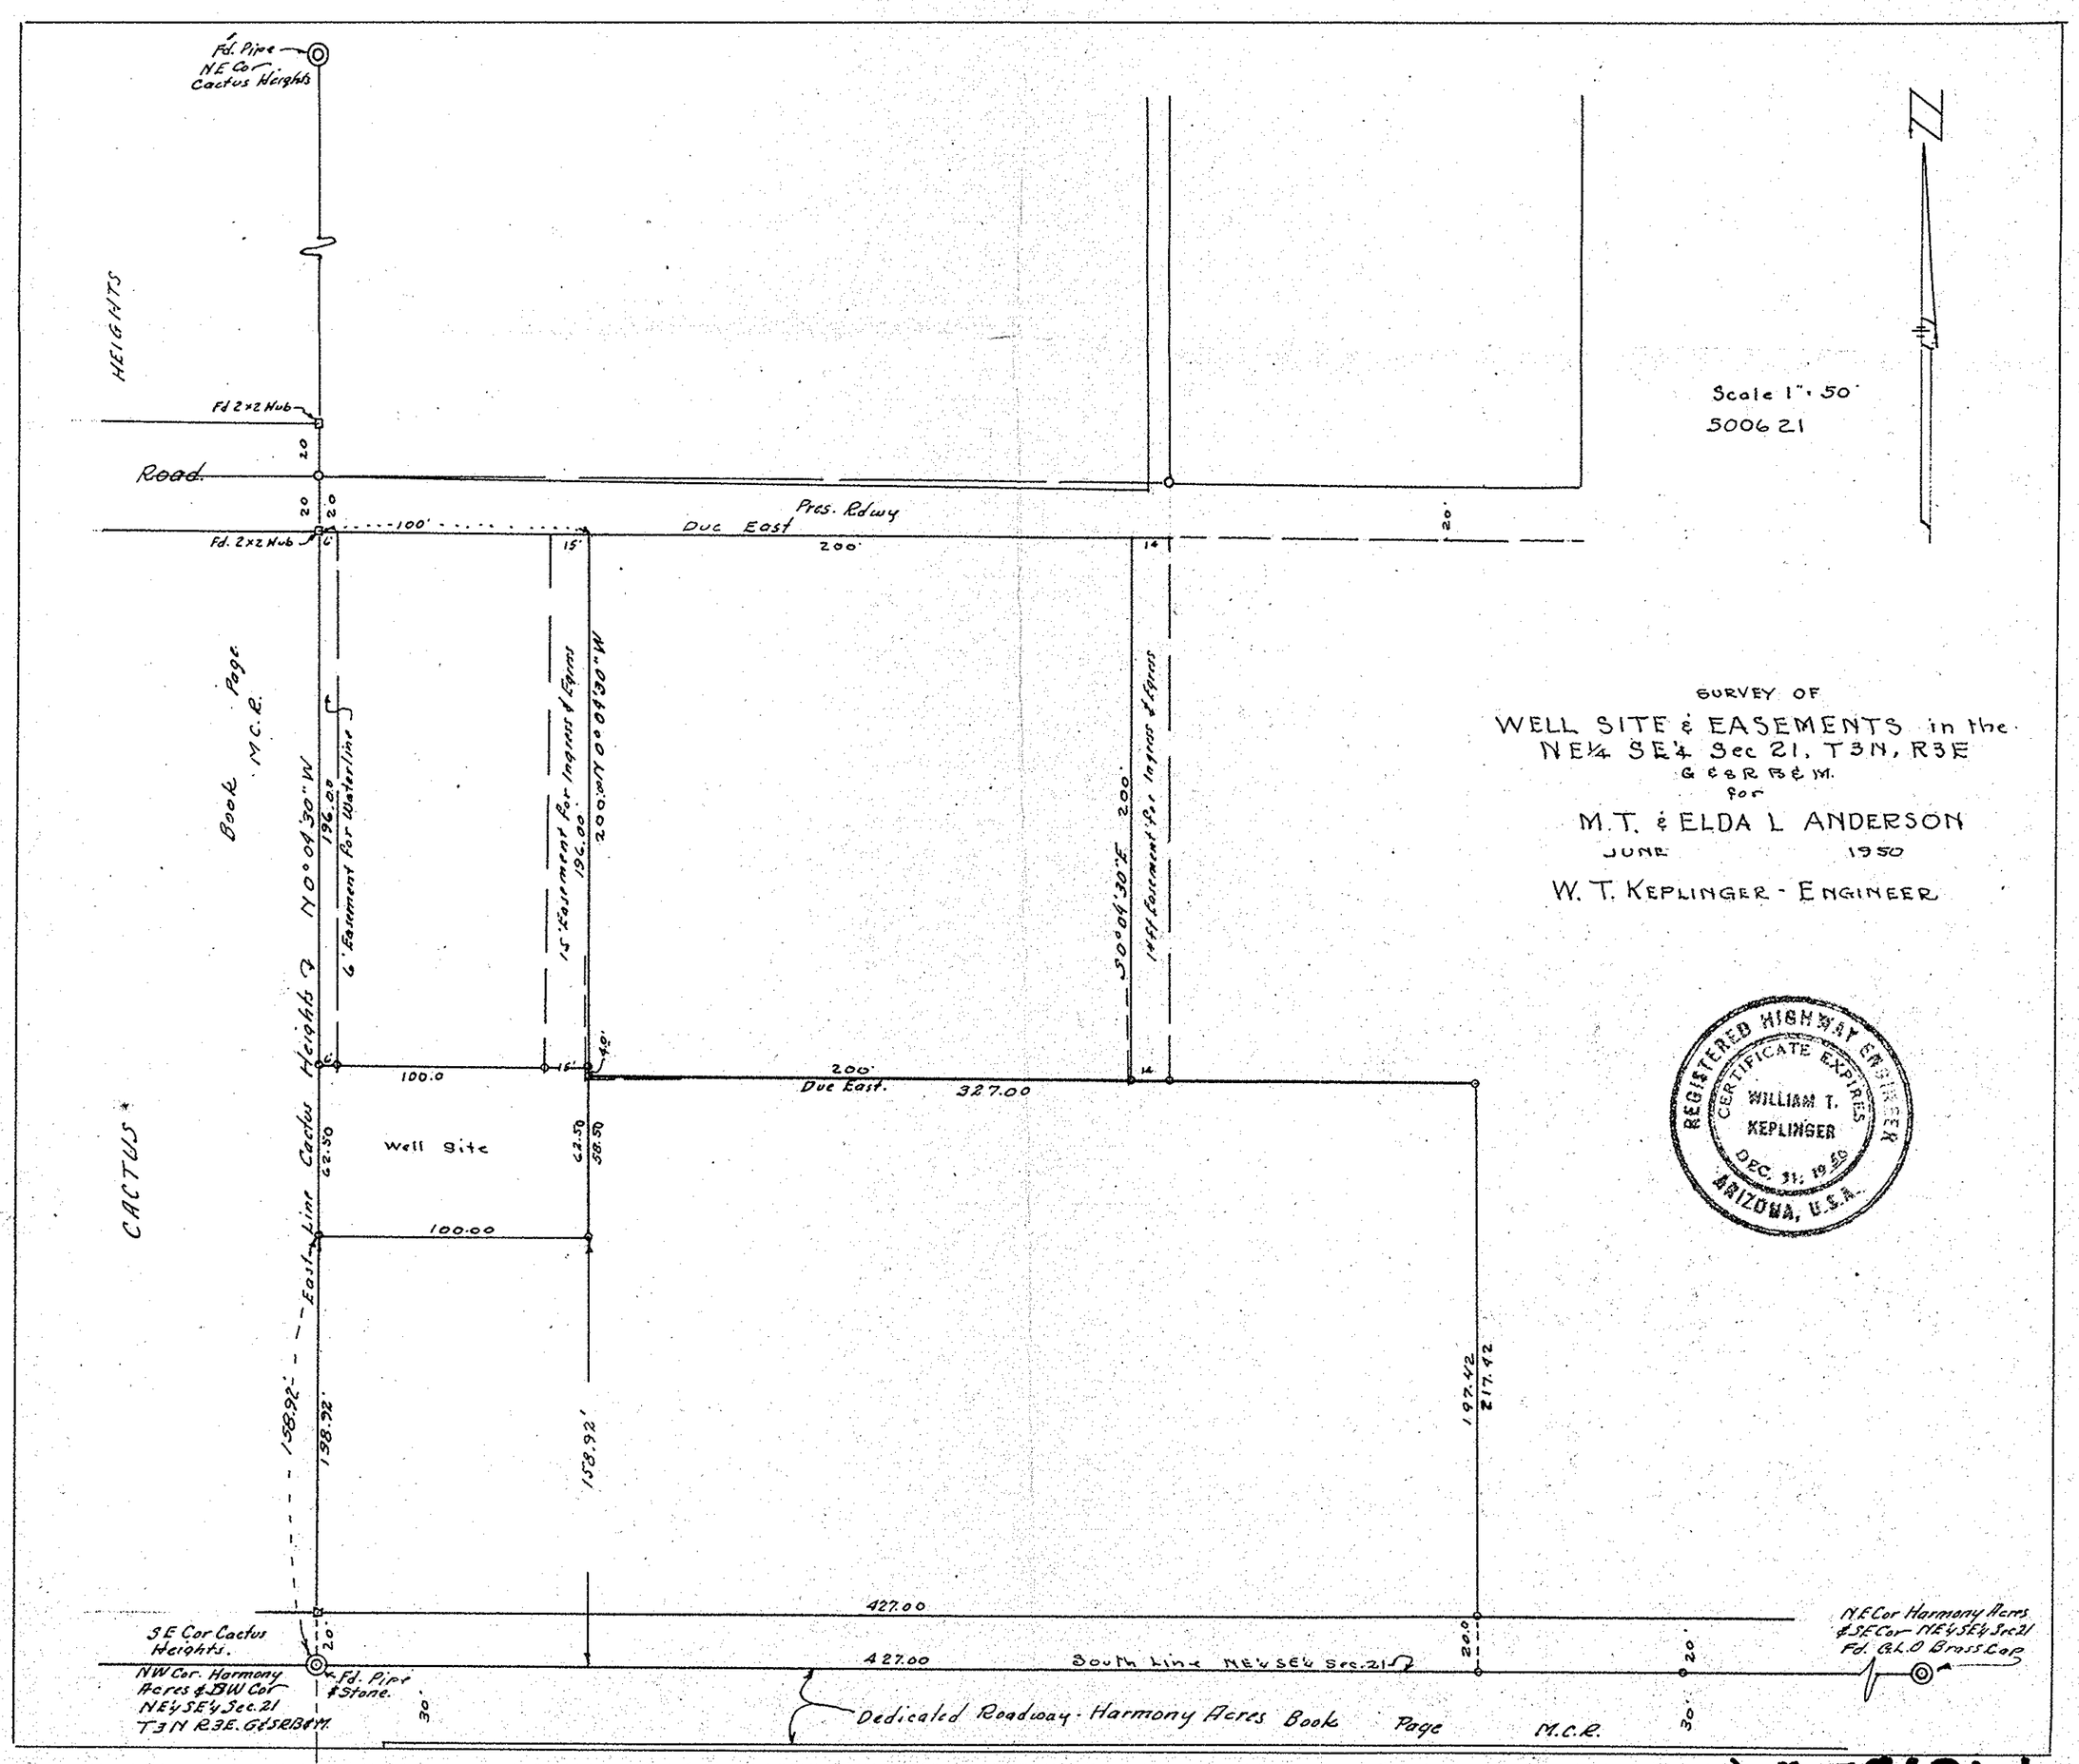

Fd. Pipe
NE Cor
Cactus Heights
HEIGHTS
Fd 2x2 Hub
Road
Pres. Rdwy
Due East
100'
200'
Fd. 2x2 Hub
Scale 1" = 50'
5006 21
SURVEY OF
WELL SITE & EASEMENTS in the
NE¼ SE¼ Sec 21, T3N, R3E
G & S R B & M.
for
M.T. & ELDA L ANDERSON
JUNE 1950
W. T. KEPLINGER - ENGINEER
REGISTERED HIGHWAY ENGINEER
CERTIFICATE EXPIRES
WILLIAM T.
KEPLINGER
DEC. 31, 1950
ARIZONA, U.S.A.
Book Page
M.C.R.
N 0° 04' 30" W
196.00
6' Easement for Waterline
15' Easement for Ingress & Egress
196.00
200.00 N 0° 04' 30" W
S 0° 04' 30" E 200'
14 ft Easement for Ingress & Egress
100.0
200'
Due East.
327.00
Well Site
62.50
62.50
58.50
100.00
CACTUS
East Line Cactus Heights
158.92'
158.92'
158.92'
197.42
217.42
427.00
427.00
South Line NE¼ SE¼ Sec. 21
SE Cor Cactus Heights.
NW Cor. Harmony Acres & SW Cor NE¼ SE¼ Sec. 21 T3N R3E. G&SRB&M.
Fd. Pipe & Stone.
NE Cor Harmony Acres & SE Cor NE¼ SE¼ Sec 21 Fd. G.L.O Brass Cap
Dedicated Roadway - Harmony Acres Book Page M.C.R.

DIN # 58631-1