WAR DEPARTMENT

CORPS OF ENGINEERS, U. S. ARMY

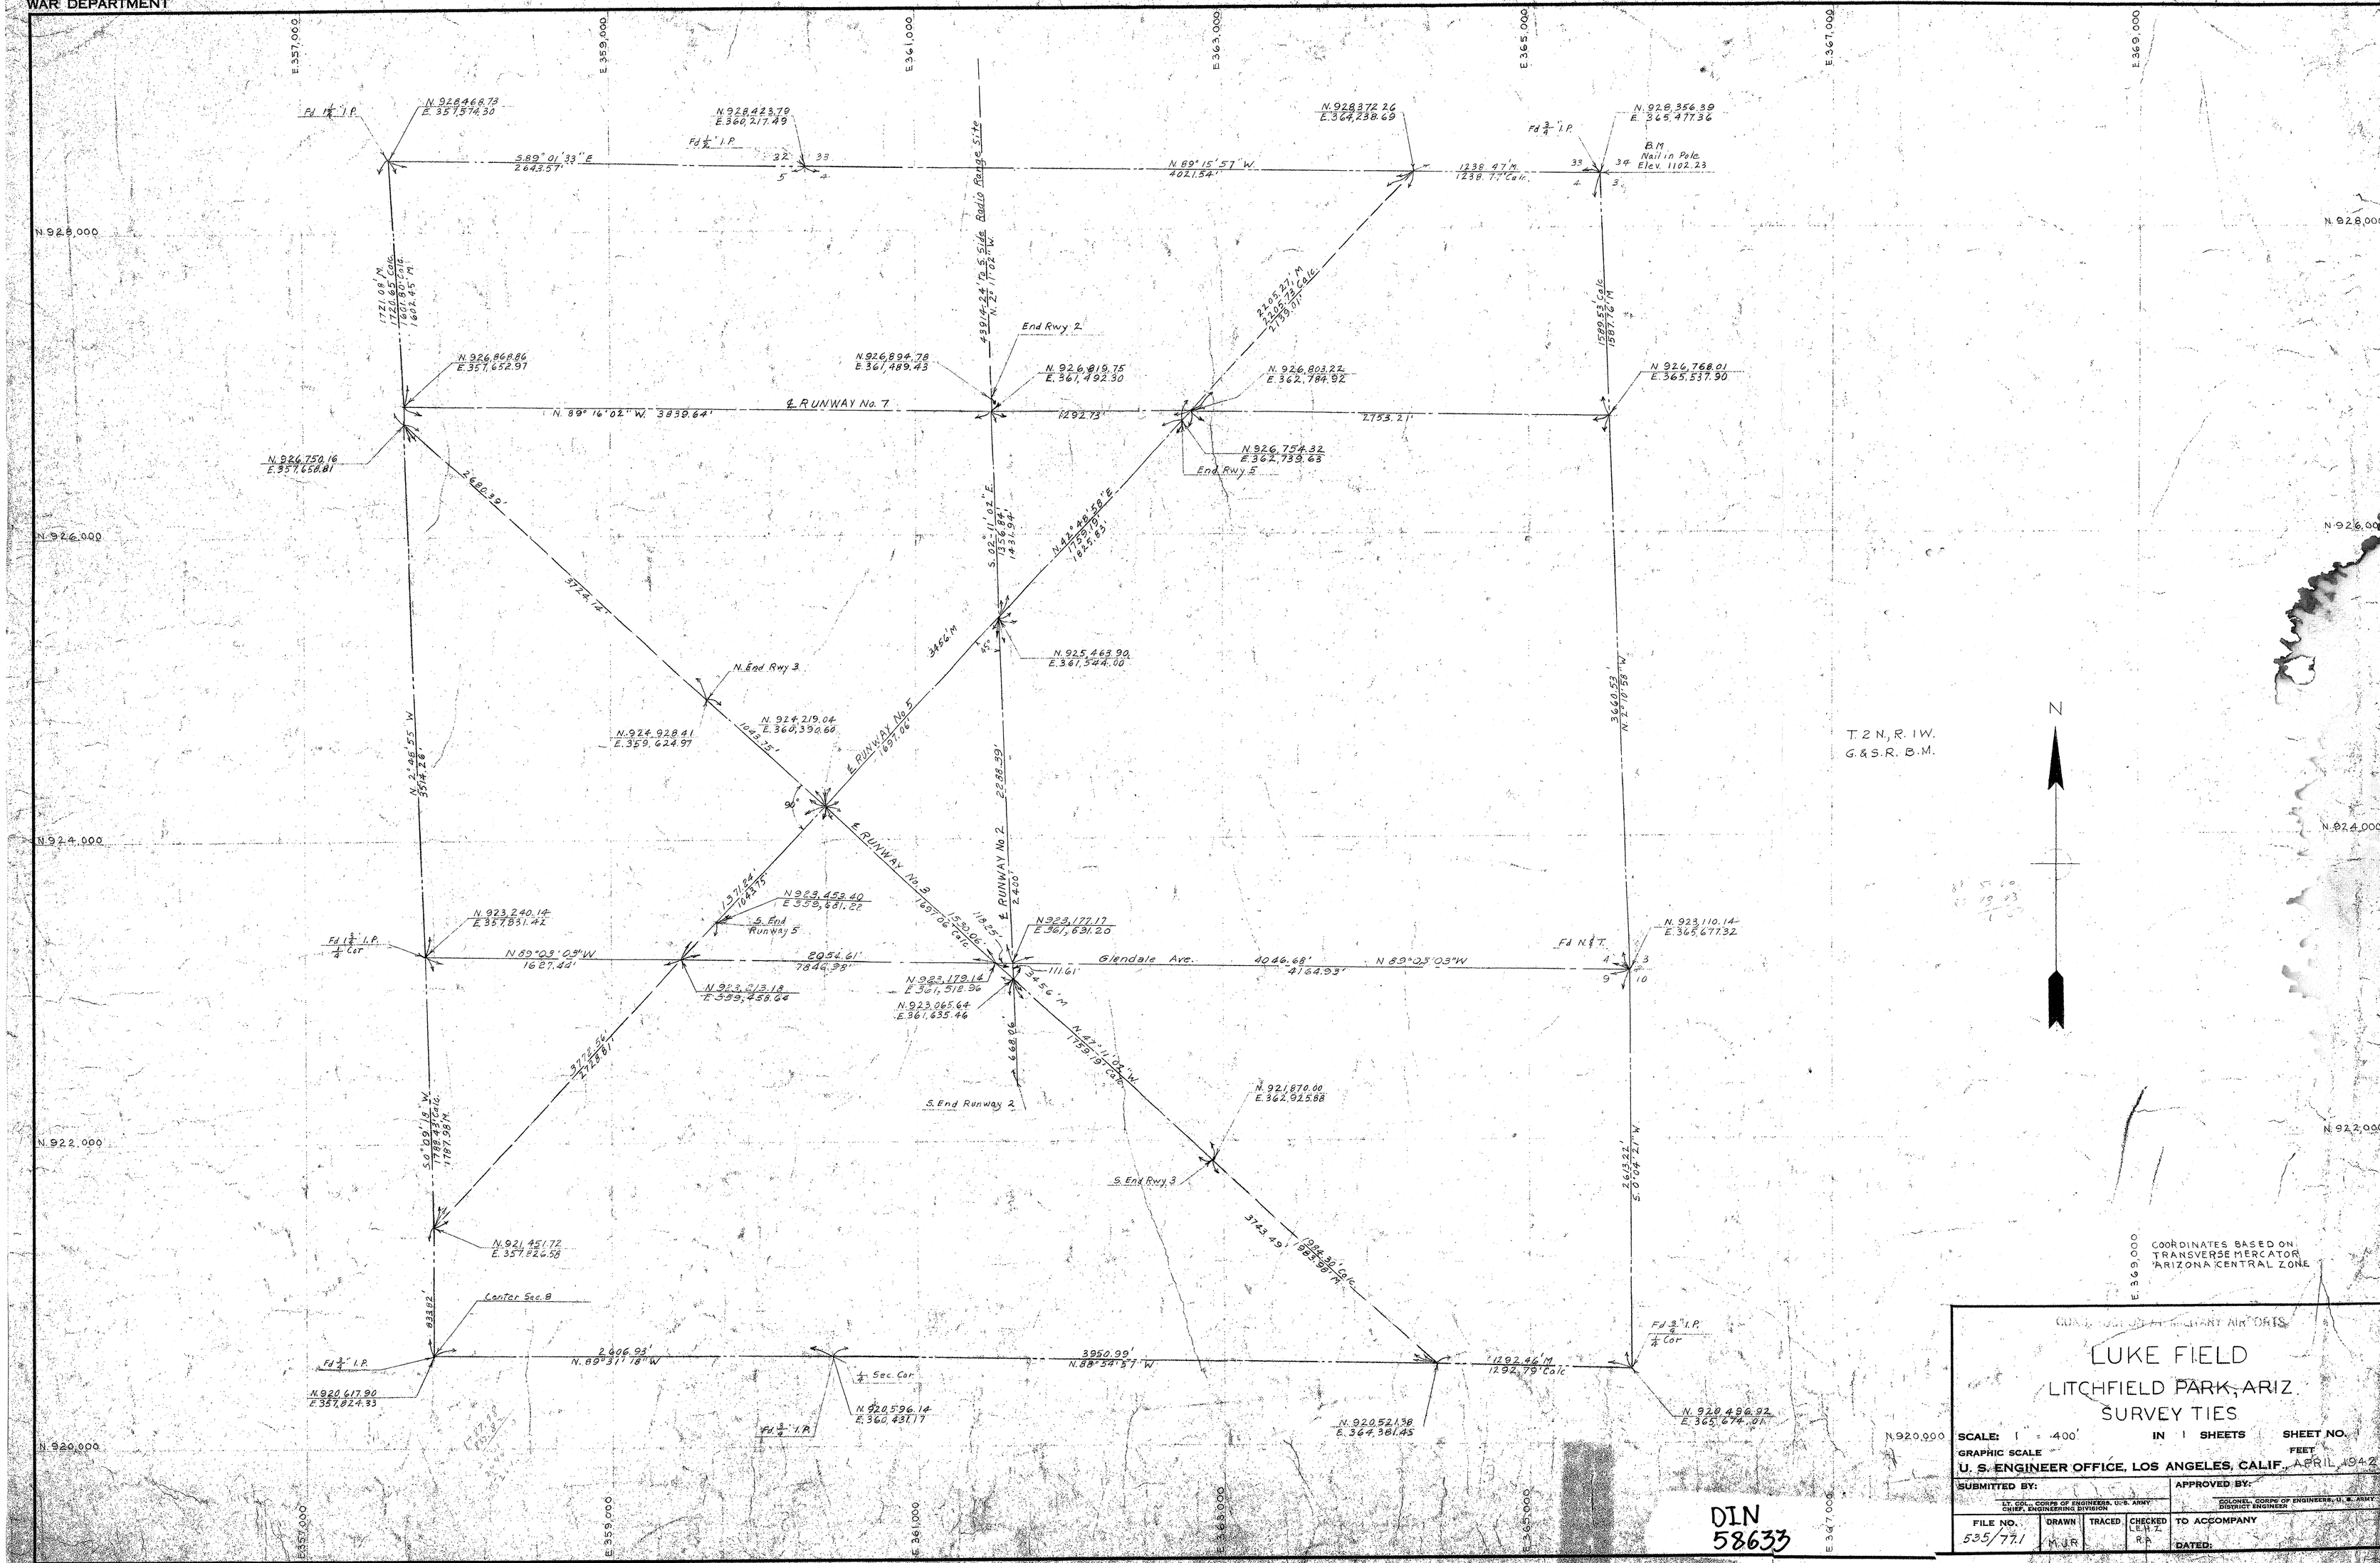


DIN
58633

LUKE FIELD

LITCHFIELD PARK, ARIZ.

SURVEY TIES

SCALE: 1" = 400' IN 1 SHEETS SHEET NO. 1

GRAPHIC SCALE FEET

U. S. ENGINEER OFFICE, LOS ANGELES, CALIF., APRIL 1942

| SUBMITTED BY: | | | | APPROVED BY: |
|---|---|---|---|---|
| LT. COL., CORPS OF ENGINEERS, U. S. ARMY CHIEF, ENGINEERING DIVISION | | | | COLONEL, CORPS OF ENGINEERS, U. S. ARMY DISTRICT ENGINEER |
| FILE NO. 535/77.1 | DRAWN M.J.R. | TRACED | CHECKED L.E.H.Z. R.A. | TO ACCOMPANY |
| | | | | DATED: |