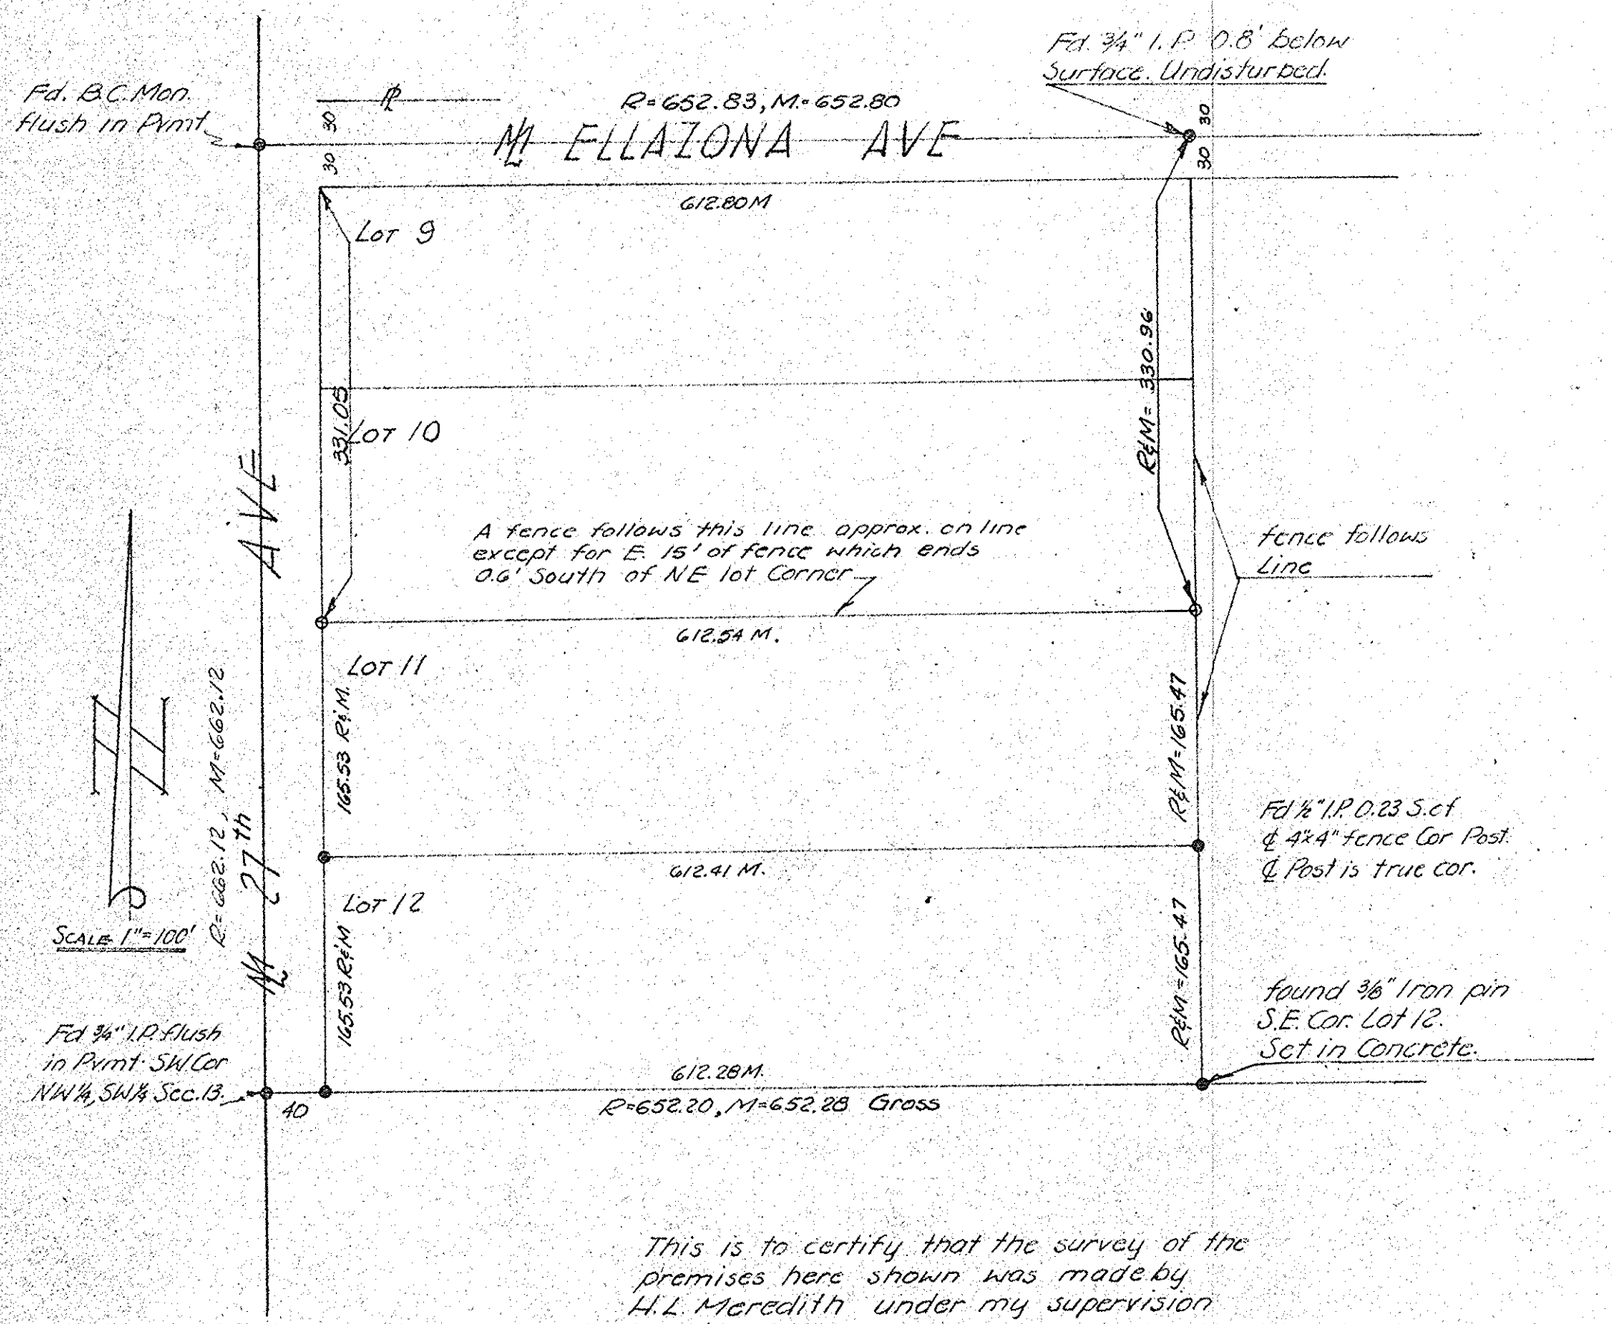

REGISTERED LAND SURVEYOR
CERTIFICATE EXPIRES
LUMBER SHELLEY
DEC. 31, 1963
ARIZONA U.S.A.

LEGEND

- ● Lot Cor's & Survey monuments found.
- ○ Lot Cor. set.
- R. Recorded distance.
- M. Measured in field.

This is to certify that the survey of the premises here shown was made by H.L. Meredith under my supervision in March, 1963.

Eugene V. Shelley

DIN #58636-1

REPORT OF SURVEY

Of Lot 11 of Ellazona, a subdivision of the N.W.1/4 of the S.W.1/4 of Sec. 13 T.2N., R.2E., G&S.R. B&M as recorded in Book 18, P.19 & an easement over the west 7 feet thereof for roadway purposes recorded in Book 57, P. 277. Maricopa Co., Arizona Records. FOR:

CACTUS LUMBER CO., PHOENIX, ARIZONA

SURVEY L63-309

ARIZONA SURVEYING SERVICE