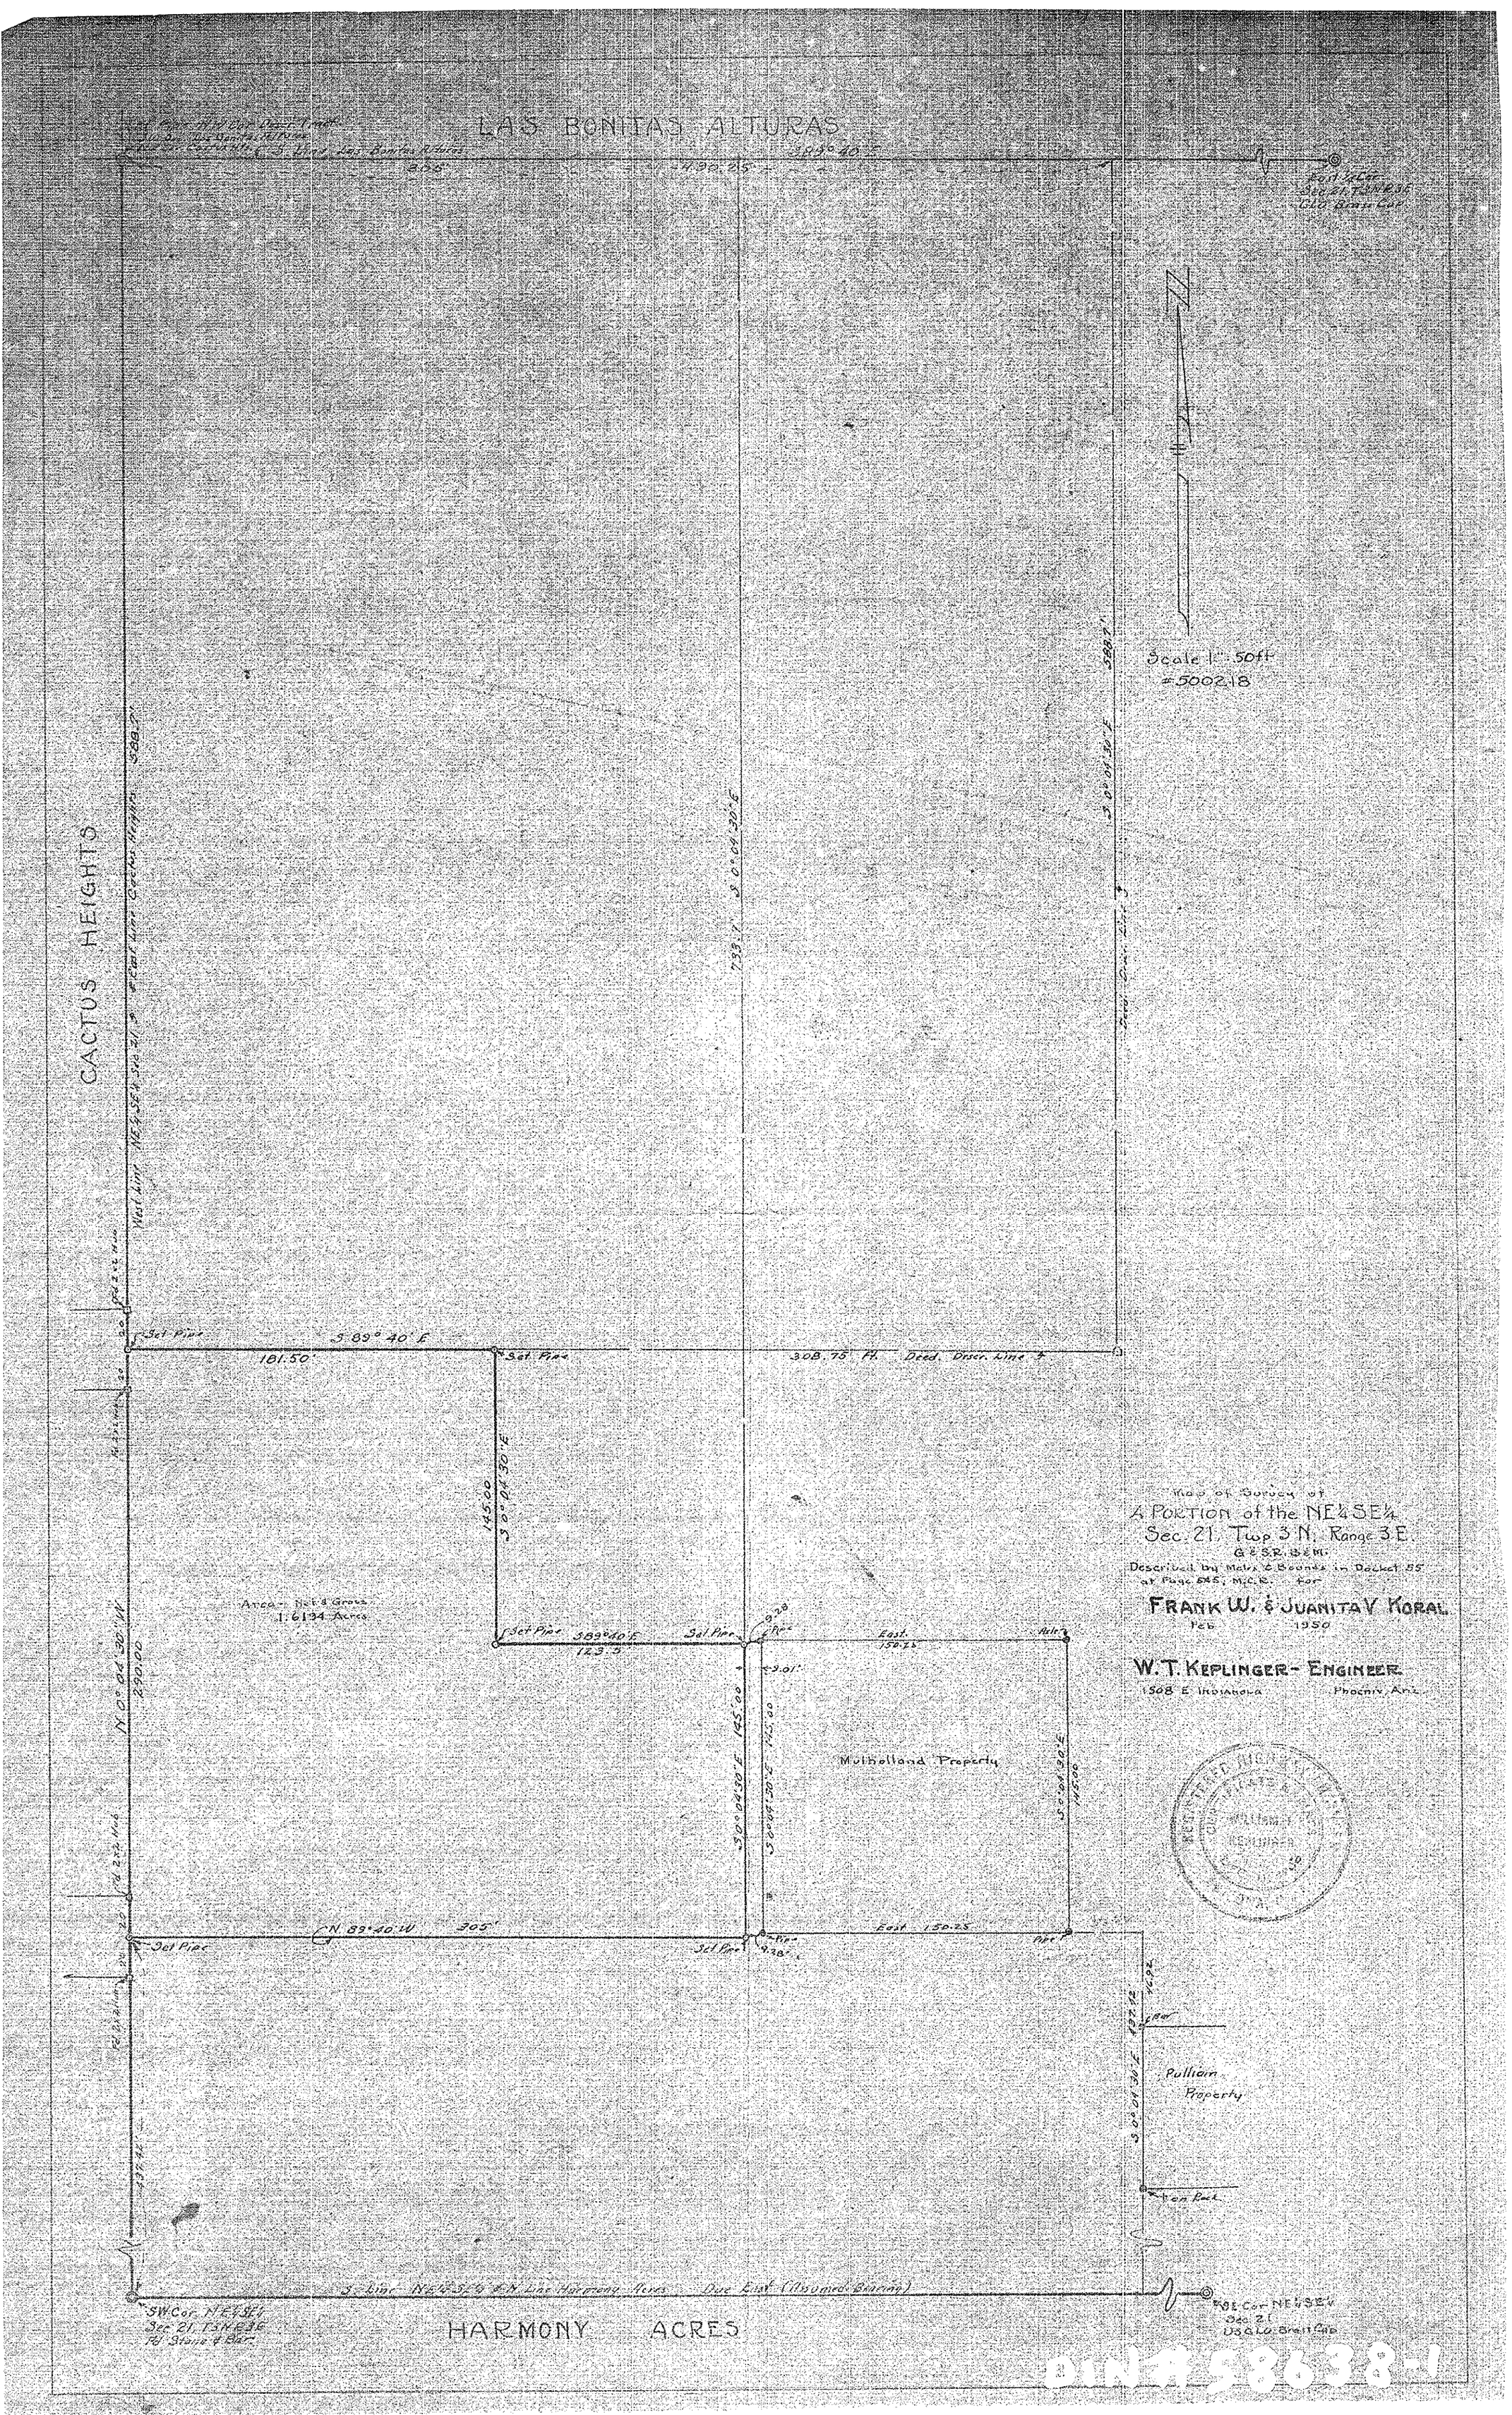
LAS BONITAS ALTURAS
CACTUS HEIGHTS
HARMONY ACRES
Scale 1" = 50ft
#5002.18
Map of Survey of
A Portion of the NE¼SE¼
Sec. 21, Twp 3 N, Range 3 E
G & S.R. B & M.
Described by Metes & Bounds in Docket 55
at Page 645, M.C.R. for
FRANK W. & JUANITA V KORAL
Feb 1950
W. T. KEPLINGER - ENGINEER
1508 E. Indianola Phoenix, Ariz.
Set Pipe
S 89° 40' E
181.50'
308.75 ft. Deed. Discr. Line
N 0° 04' 30" W
290.00
S 0° 04' 30" E
145.00
Area - Net & Gross
1.6134 Acres
Set Pipe S 89° 40' E
123.5
East
150.25
Mulholland Property
N 89° 40' W
305'
Pullian Property
Iron Rock
S 0° 04' 30" E 137.12
SW Cor NE¼SE¼
Sec 21, T3N R3E
Rd Stone & Bar
NE Cor NE¼SE¼
Sec 21
U.S.G.L.O. Brass Cap
DINA5838341