REPORT OF SURVEY
FOR
PHOENIX AMBULANCE, INC.
1009 N. 7TH ST, PHOENIX, ARIZ.

OF LOT 4, BLOCK 4, EAST EVER-GREEN, BOOK 3 OF MAPS, PAGE 53, M.C.R.

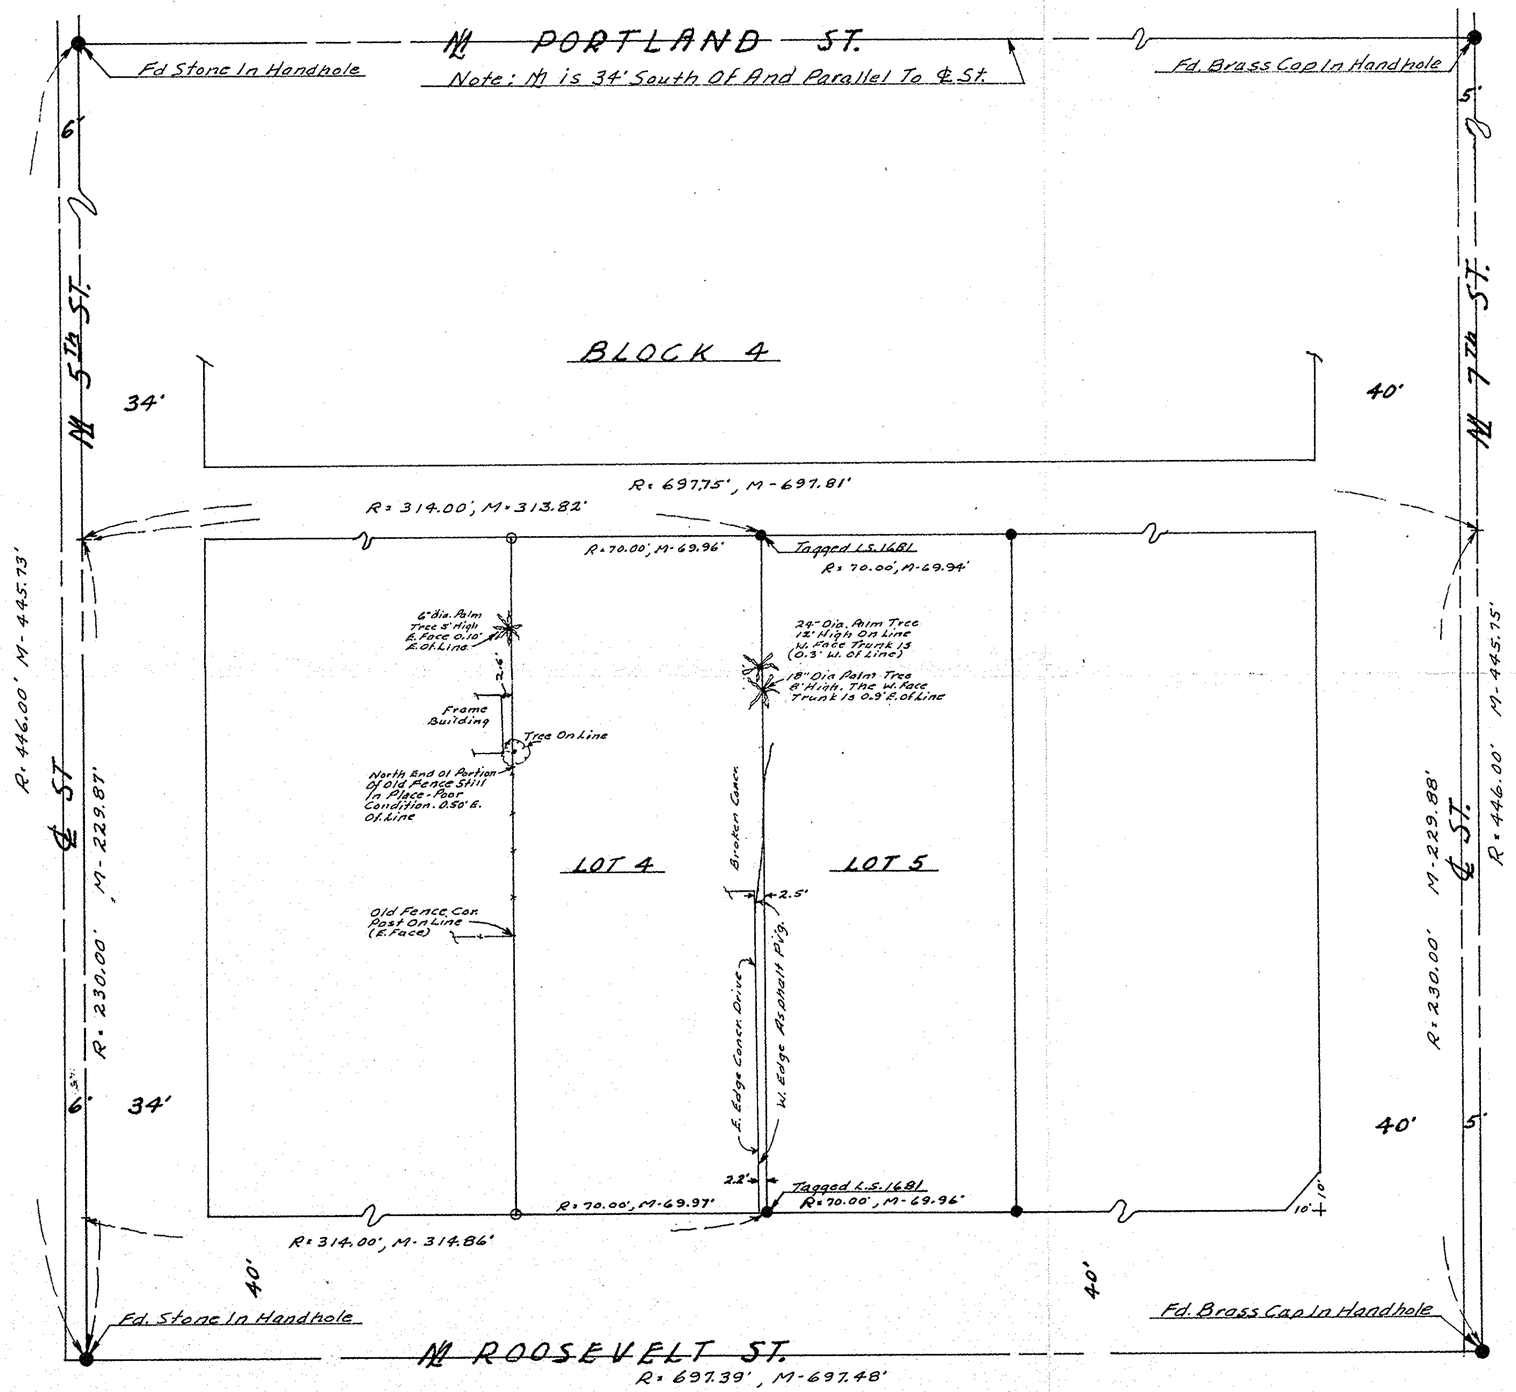

N

Scale, 1" = 30'

LEGEND:
- ○ - ½" Iron Pipe Tagged L.S. 1681 Set This Survey
- ●● - Monuments Or Cors. Fd. This Survey.
- R = Book 3, Page 53, M.C.R. & Cy. Phx. Map 12-28
- M = Measured In The Field.

This Will Certify That The Survey Shown Hereon Was Made By Me During The Month Of April, 1967.

Eugene V. Shelley

REGISTERED 1681 EUGENE V. SHELLEY ARIZONA U.S.A. 4/26/67

ARIZONA SURVEYING SERVICE
1114 N. 7th ST. PHOENIX ARIZONA
DRAWING No. L-67-484 IN 3E SH NW 1/4

DIN # 58645-1