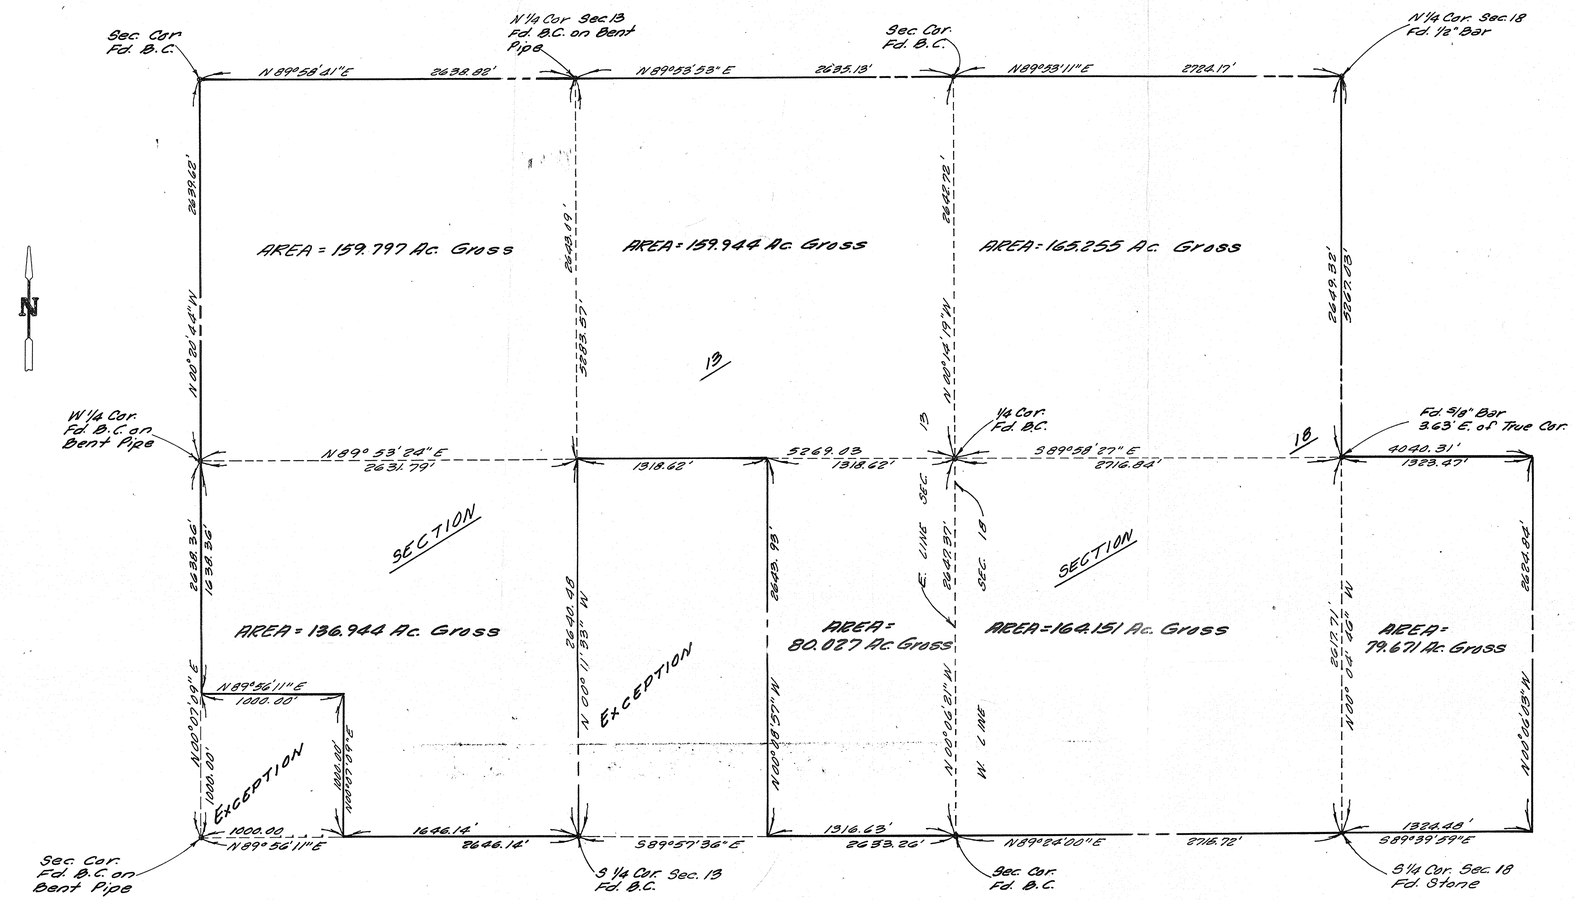

LEGAL DESCRIPTION

The W½ of the SE¼, the SW¼ and the NW¼ of Section 18, T6N, R4E, G&SRB&M.

TOGETHER WITH: The E½ of the SE¼, the NE¼, the NW¼ and the SW¼ of Section 13, T6N, R3E, G&SRB&M.

EXCEPT the South 1000.00 feet of the West 1000.00 feet of said Section 13.

CERTIFICATION

This is to certify that the premises shown hereon were surveyed under my direction during the month of May, 1984.

DIN 58646.

AMERICAN ENGINEERING CO. PHOENIX ARIZONA			
RESULTS OF BOUNDARY SURVEY OF CAREFREE WEST			
JOB NO. 84082	SCALE 1" = 500'	DATE MAY 1984	SHEET 1 OF 1

BRUNING 40-105