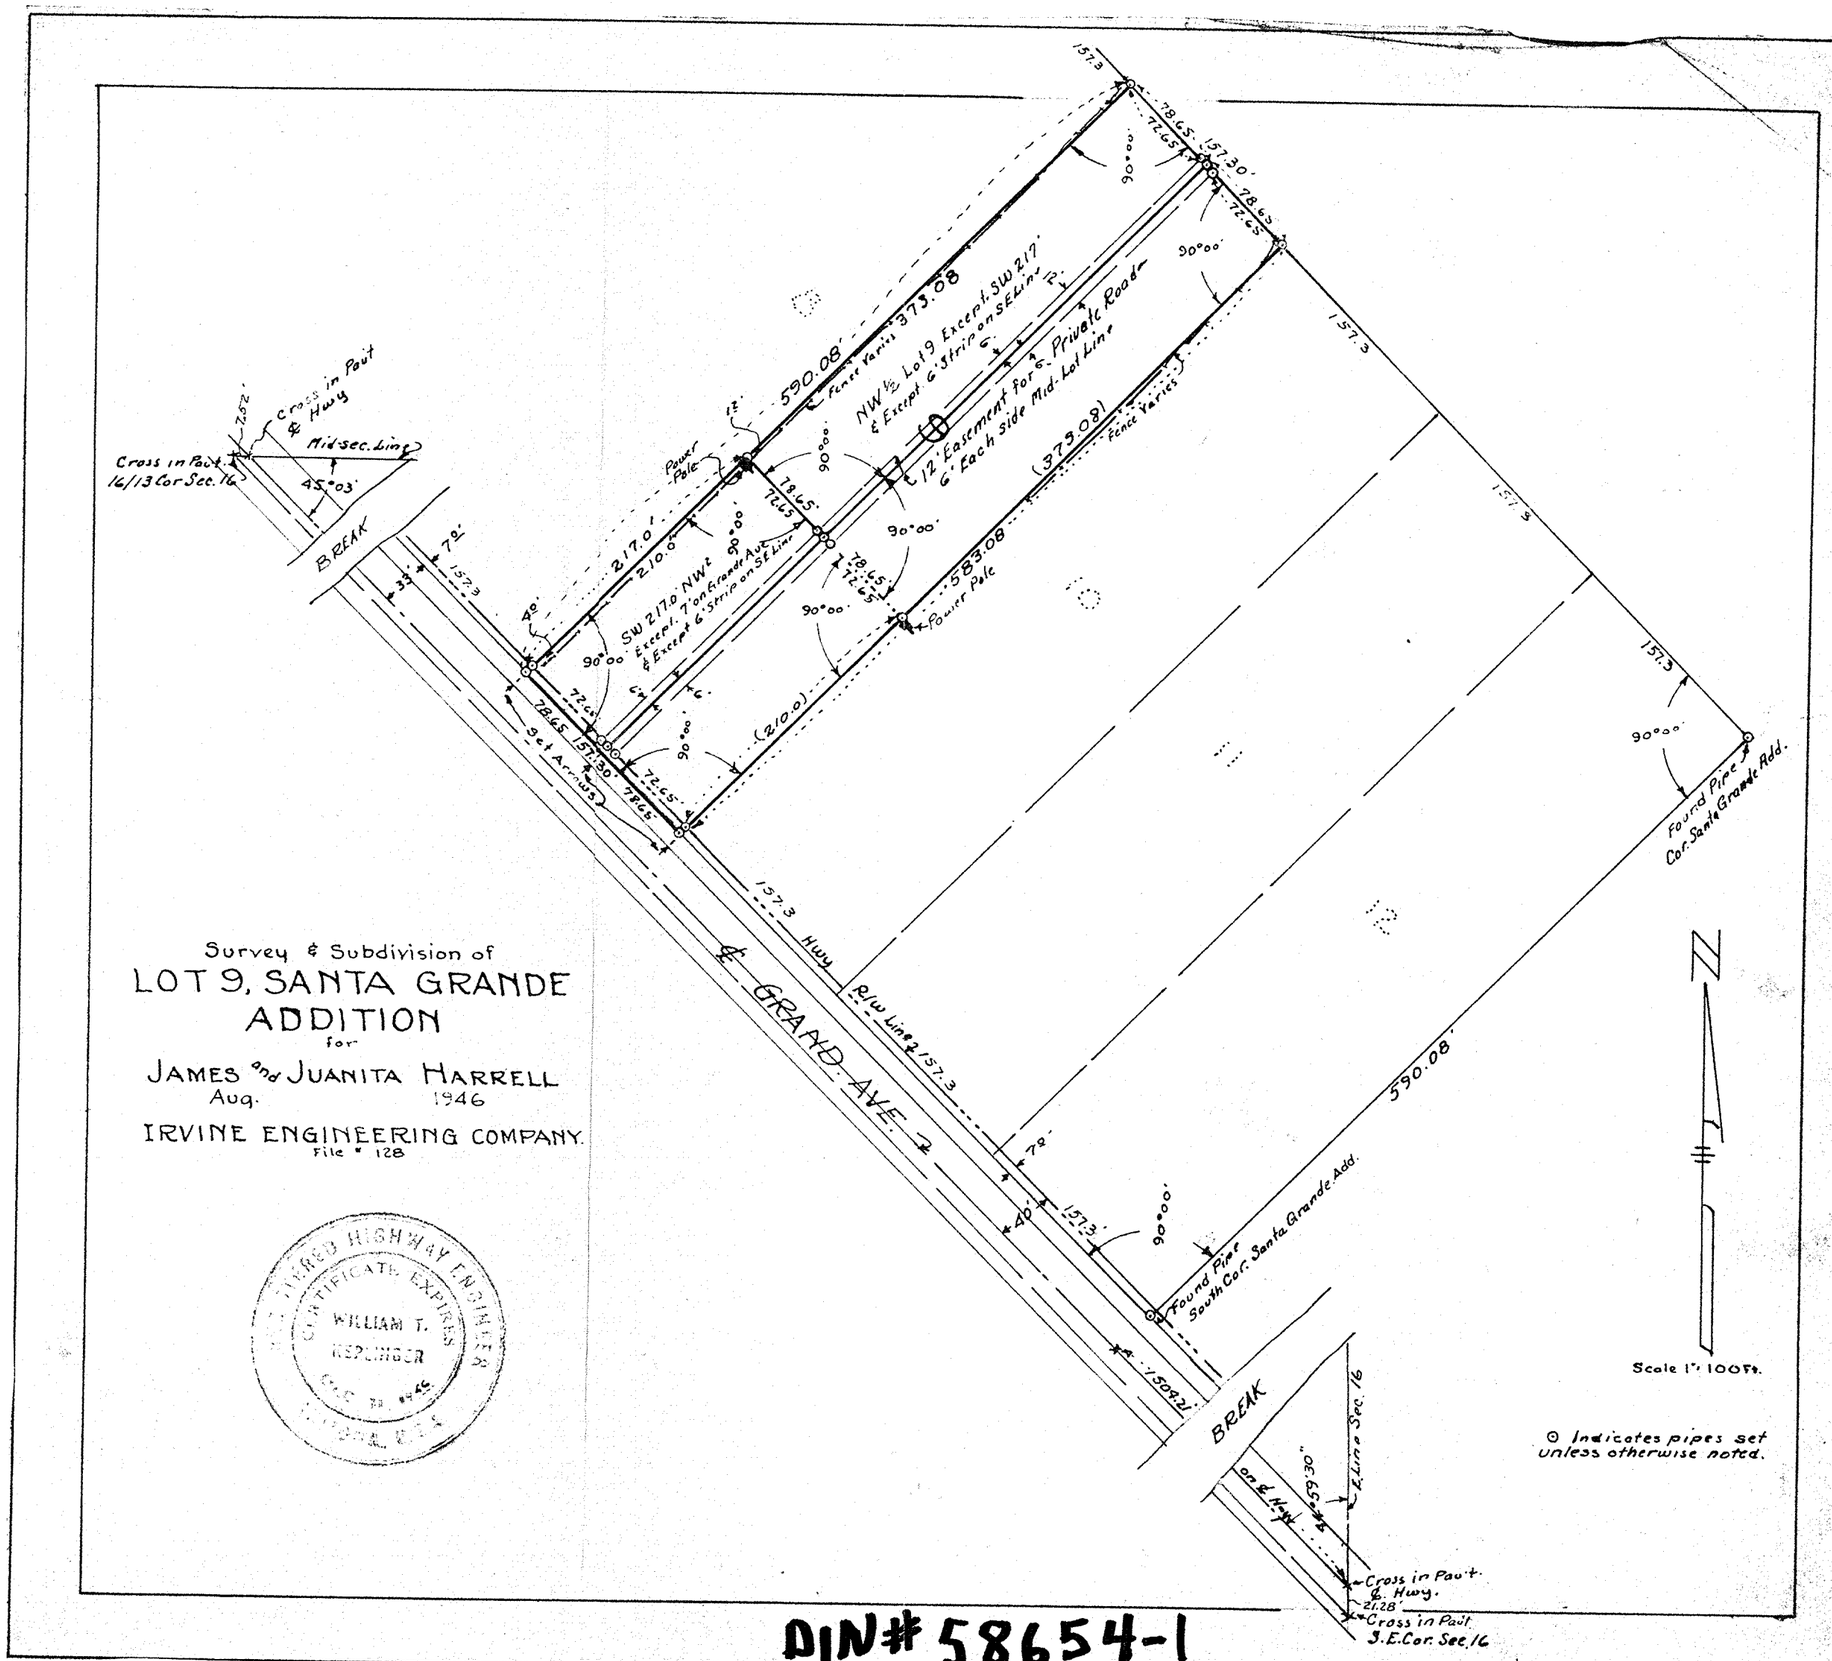
Survey & Subdivision of
LOT 9, SANTA GRANDE
ADDITION
for
JAMES and JUANITA HARRELL
Aug. 1946
IRVINE ENGINEERING COMPANY.
File # 128
Cross in Pavt. 16/13 Cor Sec. 16
Cross in Pavt. ℄ Hwy
Mid-sec. Line
45°03'
BREAK
590.08'
373.08
Fence Varies
NW½ Lot 9 Except SW 217' & Except 6' Strip on SE Line
12' Easement for 6' Private Road 6' Each side Mid-Lot Line
Power Pole
217.0'
210.0'
SW 217.0' NW½ Except 7' on Grande Ave & Except 6' Strip on SE Line
(373.08)
583.08
(210.0)
Set Arrows
157.3 Hwy
R/W Line 157.3
℄ GRAND AVE.
Found Pipe South Cor. Santa Grande Add.
Found Pipe Cor. Santa Grande Add.
BREAK
Cross in Pavt. ℄ Hwy.
21.28'
Cross in Pavt. S.E. Cor. Sec. 16
Scale 1" = 100 Ft.
⊙ Indicates pipes set unless otherwise noted.
CERTIFICATE EXPIRES
WILLIAM T. KEPLINGER

DIN# 58654-1