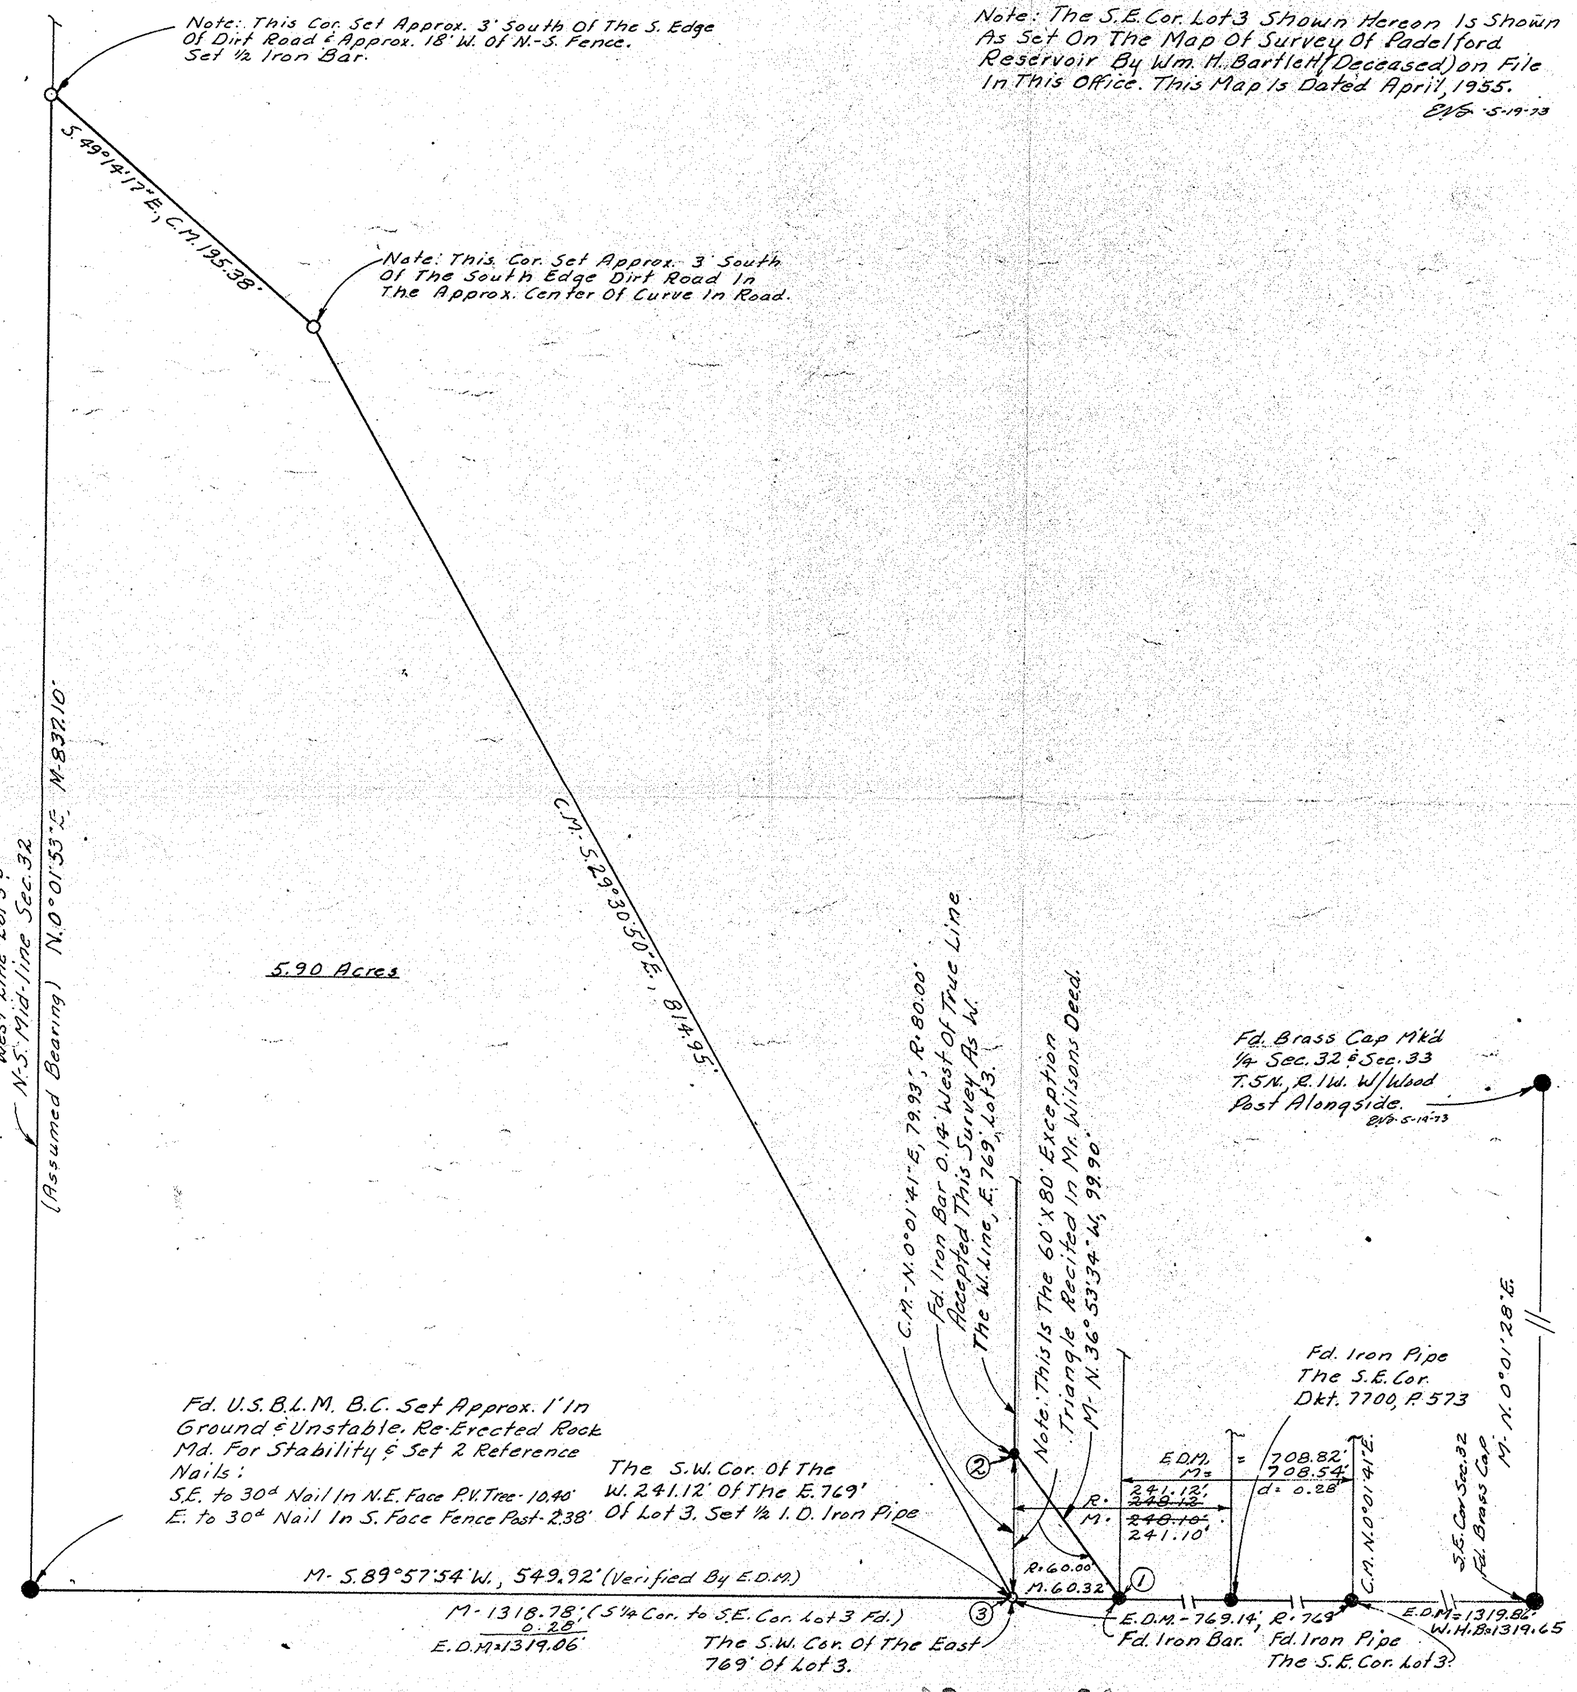

Note: The S.E. Cor. Lot 3 Shown Hereon Is Shown As Set On The Map Of Survey Of Padelford Reservoir By Wm. H. Bartlett (Deceased) on File In This Office. This Map Is Dated April, 1955.
EVS 5-19-73

REPORT OF SURVEY

For

EEMERSON PADELFORD

PEORIA, ARIZONA.

OF

That Portion Of Lot 3, Sec. 32, T.5N., R.1W. G.&S.R.B.&M. Shown Hereon.

N

Scale: 1" = 60'

LEGEND

- ● = Corner Fd.
- ○ = Cor. Set - Tagged L.S. 1681
- M = Measured In Field
- C.M. = Calculated From M.
- R = Data From Mar. Co. Records (Dkt. 7700, P. 573)
- E.D.M. = Electronic Distance Measurements Taken April 21, 1973

Revised this date to add electronic distance information and to correct R & M distance 248.12' & 248.10' to 241.12' & 241.10' As Shown.
Eugene V. Shelley - 5-19-73

This will certify that the survey shown hereon was done by me during the month of August, 1972.
Eugene V. Shelley

REGISTERED LAND SURVEYOR
CERTIFICATE NO. 1681
EUGENE V. SHELLEY
Date Signed 8/10/72
ARIZONA, U.S.A.

DIN#58662-1

ARIZONA SURVEYING SERVICE

5704 N. 27th Ave.
Drawing No. L-72-8723
Sheet 1 of 1

PHOENIX, ARIZONA
Phone - 242-0539