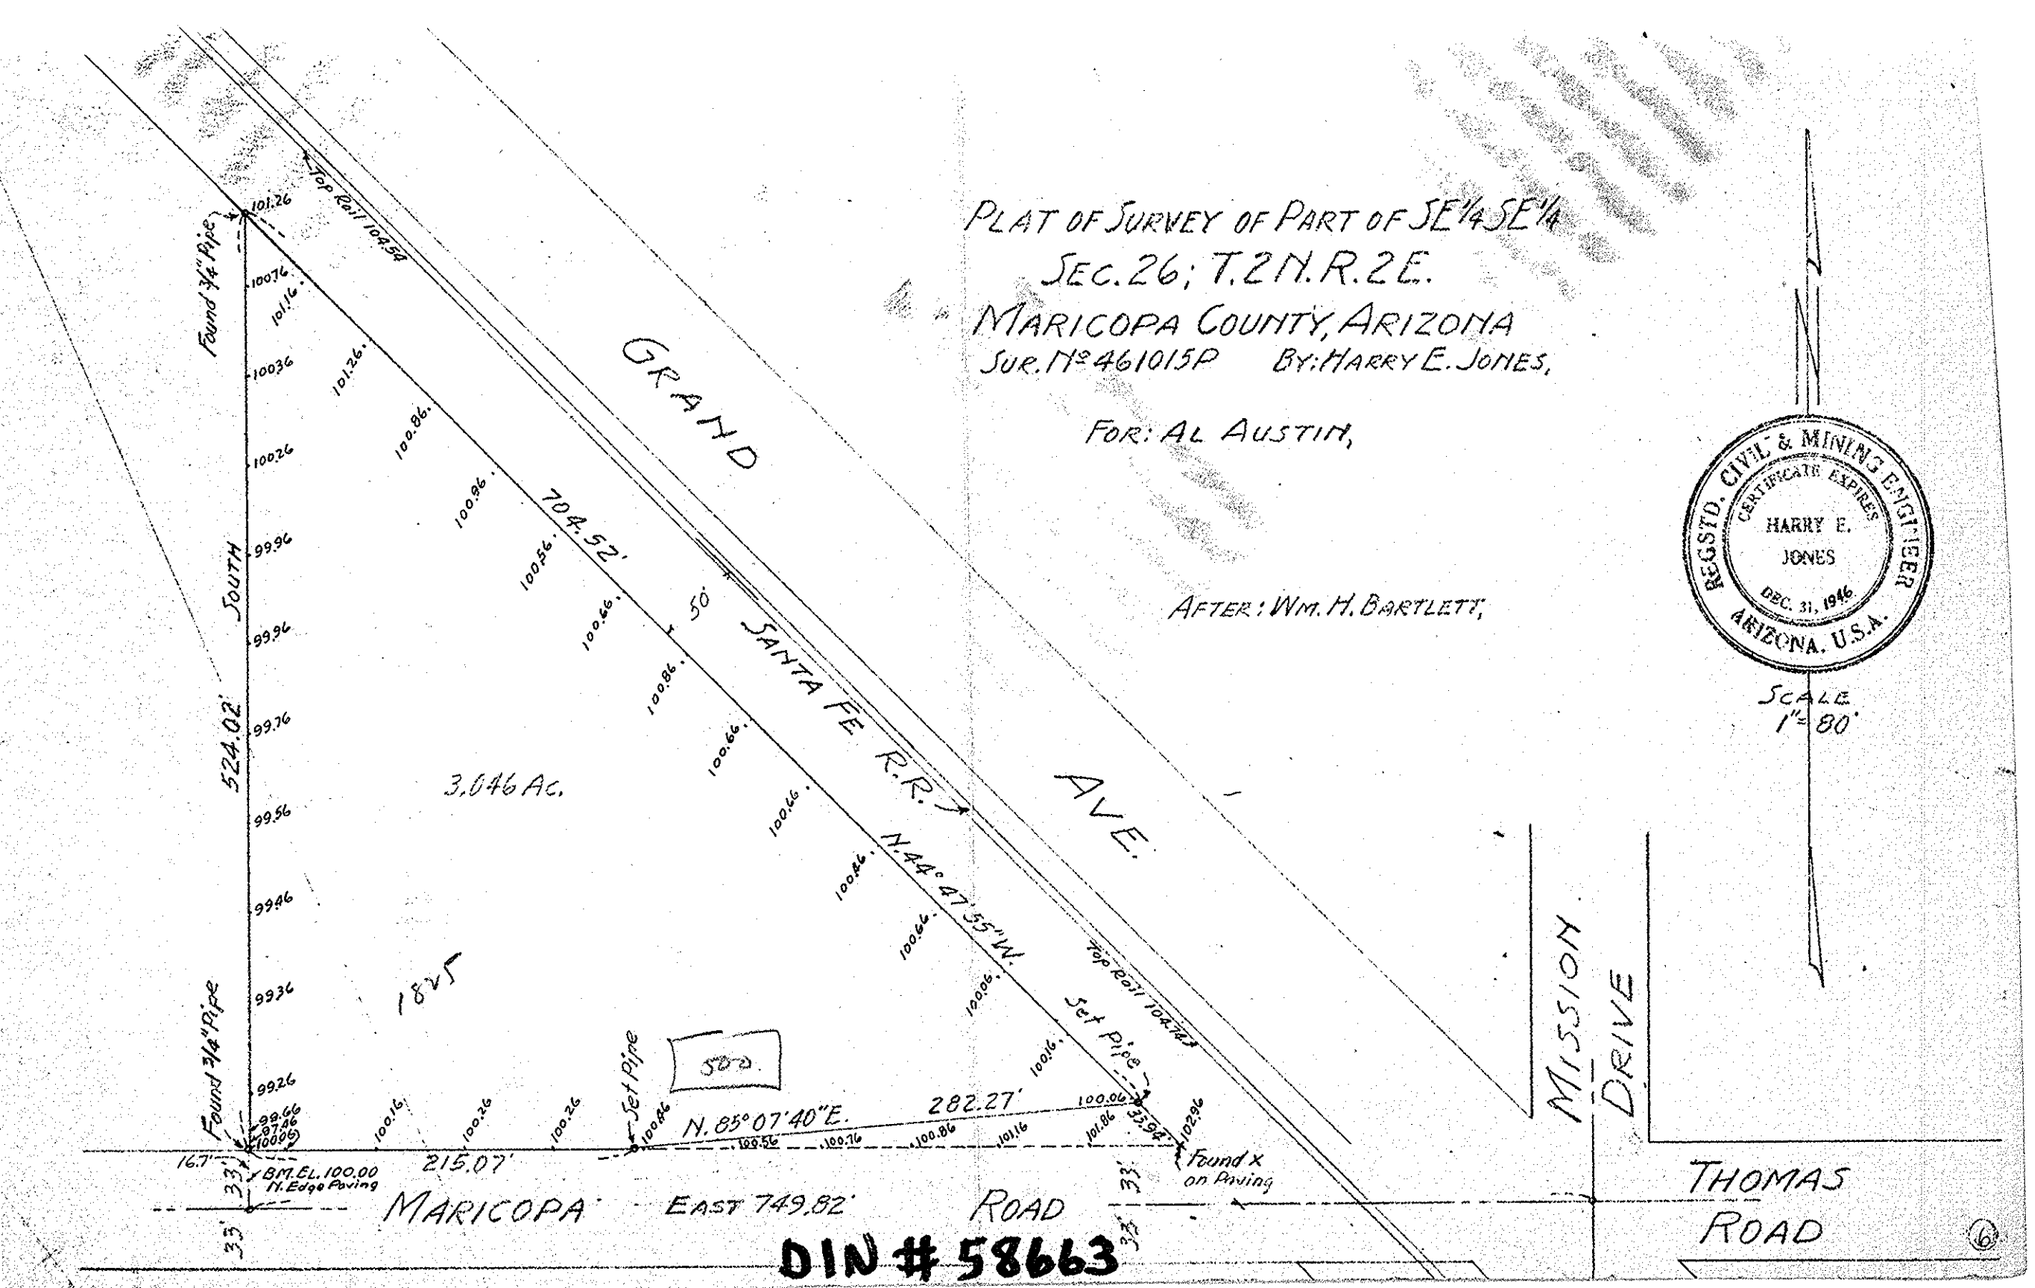
PLAT OF SURVEY OF PART OF SE¼SE¼
SEC. 26; T.2N.R.2E.
MARICOPA COUNTY, ARIZONA
SUR. Nº 461015P BY: HARRY E. JONES,
FOR: AL AUSTIN,
AFTER: WM. H. BARTLETT,
REGSTD. CIVIL & MINING ENGINEER
CERTIFICATE EXPIRES
HARRY E. JONES
DEC. 31, 1946
ARIZONA, U.S.A.
SCALE 1" = 80'
GRAND AVE.
SANTA FE R.R.
MISSION DRIVE
THOMAS ROAD
MARICOPA ROAD
SOUTH
524.02'
704.52'
N. 44° 47' 55" W.
N. 85° 07' 40" E.
282.27'
215.07'
EAST 749.82'
3.046 Ac.
1825
500
Top Rail 104.54
Top Rail 104.74
Set Pipe
Found ¾" Pipe
Found x on Paving
BM. EL. 100.00 N. Edge Paving
DIN # 58663