DEED DESCRIPTION

PARCEL 1, AMENDED:
Lots 8, 9, 10 and the North 85 feet of Lot 11 of Block 17, ALHAMBRA, Amended Plat, as recorded in Book 2 of Maps, Page 53 M.C.R.

DEED DESCRIPTION

PARCEL 2, AMENDED:
Lot 12 and the South 15 feet of Lot 11, of ALHAMBRA, Amended Plat, as recorded in Book 2 of Maps, Page 53, M.C.R.; also Portions of Abandoned East and West street 66 feet wide, and comprising between the Southerly prolongation of the East and the West boundaries of said Lots 11 and 12 and the present Northeasterly boundary of GRAND AVENUE; also that portion of Lot 17 of ALHAMBRA TRACT, as recorded in Book 1 of Maps, Page 56, M.C.R., lying West of said Southerly prolongation of the East Line of said Lots 11 and 12 of ALHAMBRA Amended Plat.

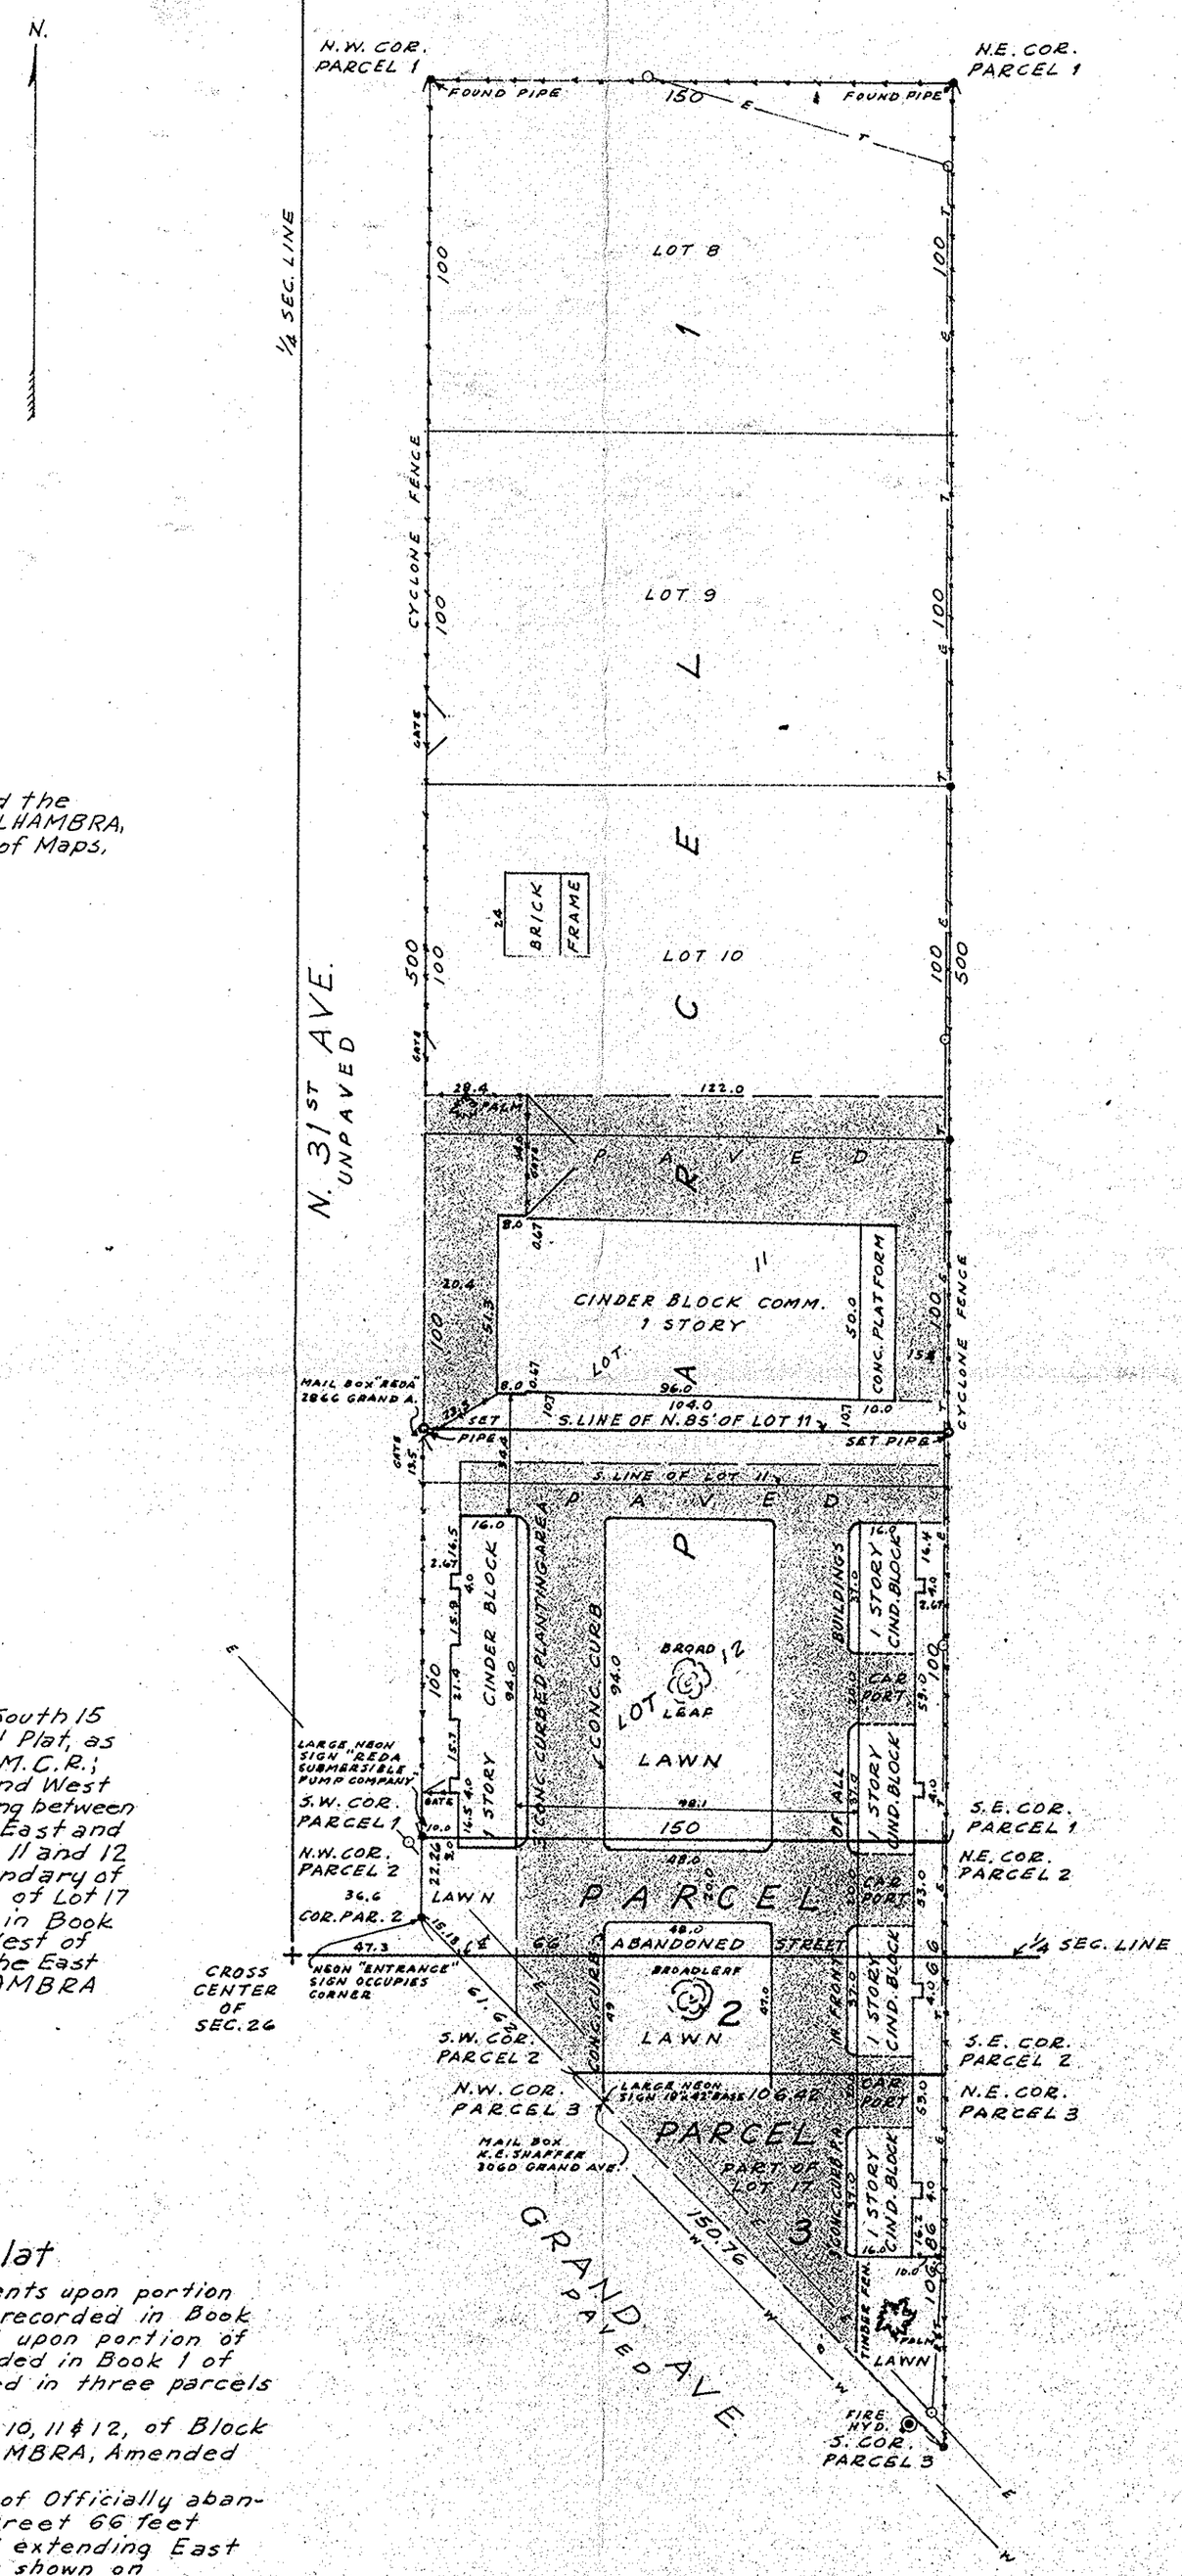

Survey Plat

Showing location of improvements upon portion of ALHAMBRA, Amended Plat as recorded in Book 2 of Maps, Page 53, M.C.R.; and upon portion of ALHAMBRA TRACT, as recorded in Book 1 of Maps, Page 56, M.C.R.; comprised in three parcels as follows:

Parcel 1; Lots 8, 9, 10, 11 & 12, of Block 17, ALHAMBRA, Amended Plat;

Parcel 2; Portions of Officially abandoned street 66 feet wide, and extending East & West, as shown on ALHAMBRA, amended Plat and on ALHAMBRA TRACT;

Parcel 3; A Triangular Portion as shown hereon at the Northwest corner of Lot 17 of ALHAMBRA TRACT.

REGISTERED LAND SURVEYOR
CERTIFICATE EXPIRES
WM. H. BARTLETT
DEC. 31, 1959
ARIZONA, U.S.A.

SCALE: 1" = 40'

DECEMBER, 1958
BARTLETT ENGINEERING COMPANY
31 S. 1ST AVE., PHOENIX, ARIZ.
PHONE AL 3-7212

SURVEY IN E 1/2, SEC. 26, T. 2N., R. 2E., G.&S.R.B.&M., MARICOPA COUNTY, ARIZONA

DIN # 58664-1

1-16-22