REPORT OF SURVEY AND SITE PLAN

OF

The North 180' of Lot 11, Foothill Acres Subdivision As Shown In Book 28, On Page 30, M.C.R., EXCEPT The North 8' And EXCEPT The West 15' Thereof.

For

THE CIRCLE K CORP.
2810 W. CAMELBACK ROAD
PHOENIX, ARIZONA

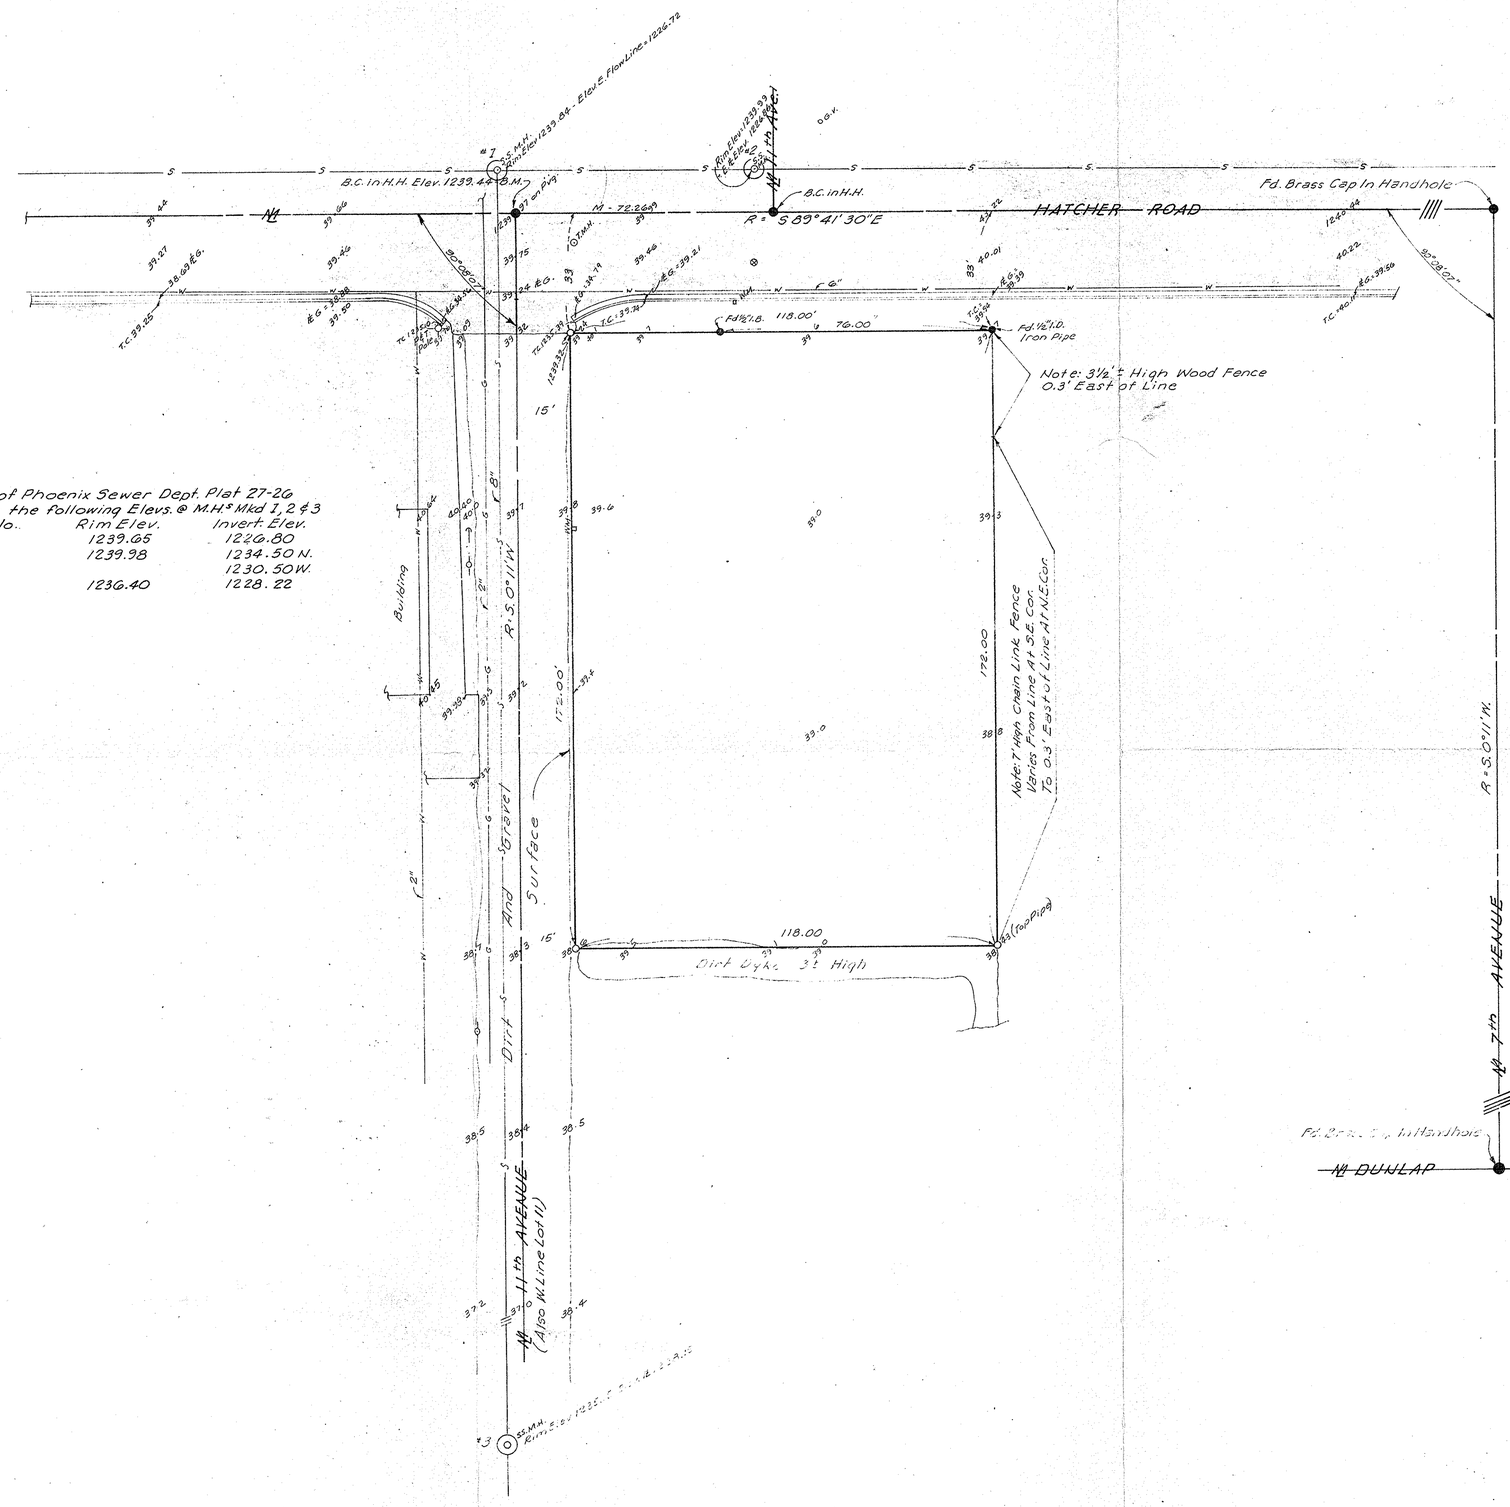

Scale: 1" = 20'

LEGEND

O = ½" I.D. Iron Pipe Tagged L.S. 16861 Set This Survey
R = M.C.R. and/or Description Furnished by Circle K Corp.
—O— = Overhead Utility Pole
—S— = Sanitary Sewer Line
—W— = Water Line
—G— = Gas Line
⊗ = Valve

Note: All distances and angles shown are field measurement unless otherwise noted.

Certification: This will certify that the survey shown hereon was done under my supervision during the month of September, 1970.

3N 3E 530 SE¼

ARIZONA SURVEYING SERVICE
5704 N. 27th AVENUE, PHOENIX, ARIZONA
DRAWING No. EPL-70-3610 Sheet 2 of 2

DIN# 58672-1