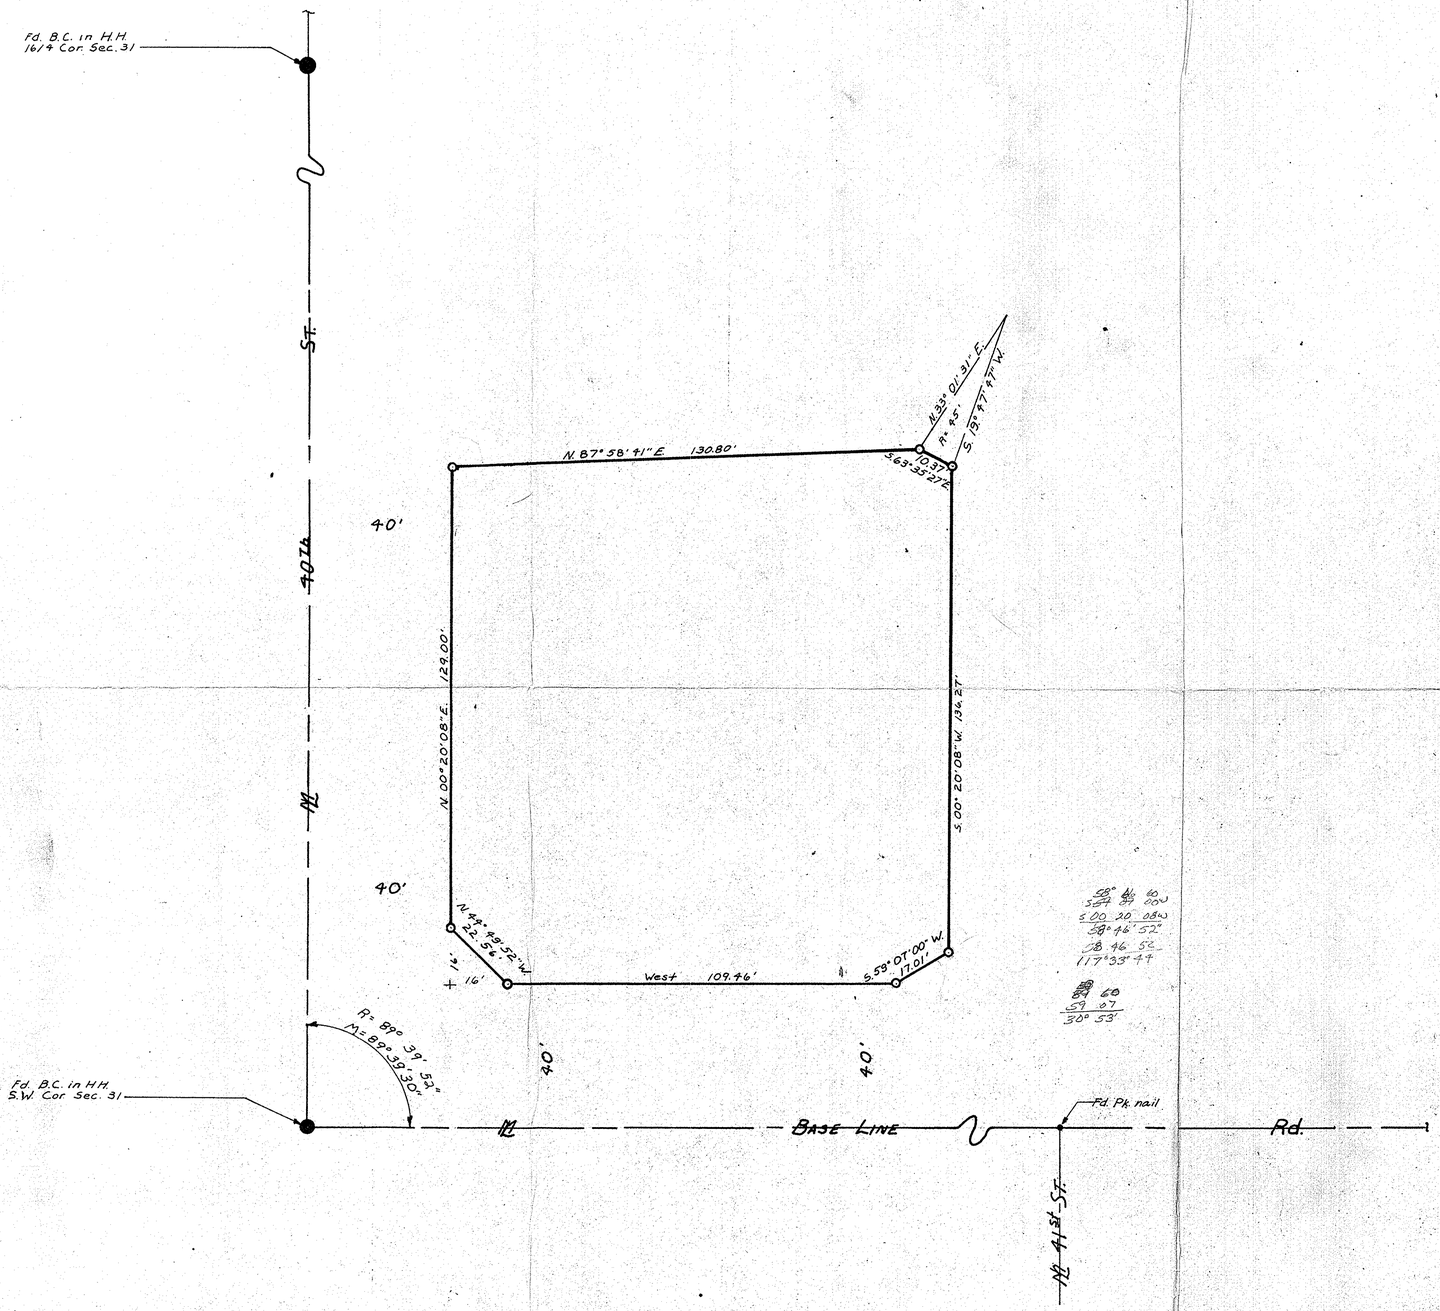


# REPORT OF SURVEY

OF

That portion of the S.W. 1/4, Sec. 31, T.1N., R4E., G.&S.R.B.&M. Shown hereon.

FOR

## THE CIRCLE K CORP

2810 W. CAMELBACK ROAD

PHOENIX, ARIZONA

N

Scale: 1" = 20'

## LEGEND

- = Asphaltic Concrete Paving
- = Monument Found
- = Iron Pipe or Iron Bar Found
- = 1/2" dia. Iron Bar Tagged L.S. 1681 Set This Survey
- R = M.C.R. and/or Description Furnished by Circle K Corp
- CR = Calculated From R
- M = Measured In Field
- CM = Calculated From M
- = Power Pole
- = Telephone Pole
- = Power & Telephone Pole
- —S— = Sanitary Sewer Line
- —W— = Water Line
- —G— = Gas Line
- = Valve
- = Center line Drainage
- —T— = Underground Telephone Cable
- B.C. = Brass Cap
- H.H. = Handhole
- C.P. = Concrete Pipe
- = Water Meter
- = Sewer Cleanout
- = Elev to read
- = Underground Irrigation Sprinkler Head
- = Street Light Pole

CERTIFICATION: This will certify that the survey shown hereon was done under my supervision during the month of April, 1972.

REGISTERED LAND SURVEYOR CERTIFICATE NO. 1681 SKELLEY ARIZONA, U.S.A.

ARIZONA SURVEYING SERVICE
5704 N. 27th AVENUE, PHOENIX, ARIZONA
Drawing No. E.P.L.-72-3696 , PH: 242-0539

DIN 58687-1