Survey of a Portion of the
S½ Sec. 33, T.5N. R5E
G.&S.R.B.&M.
for
CLIFFORD L. HITES & DONNA T. HITES
July, 1955

W. T. Keplinger - Engineer

Description:

That Part of the S½ Sec. 33, T.5N, R.5E. G.&S.R.B.&M. more particularly described as follows:

Beginning at a point on the South line of Sec. 33, Due East (Assumed Bearing) 1590.0 ft. from the SW. Corner; thence N 21°29' E 2838.84 ft. to the center of said Section; thence N 89°50' E. 2645.30 to the E. ¼ Cor.; thence S 0°05' E along the East line of said Section 1738.10 ft. to a point 901.24 ft. northerly from the SE Cor. Sec. 33; thence S 89°50' W 3225.63 ft. to a point marked with a brass capped pipe stamped "NW. Cor. Prop."; thence S 21°31'15" W 968.68 ft. to a point on the South line of said Sec. 33 and 951.51 ft Due West from the S ¼ Cor.; thence Due West 106.53 ft. along said South line to the point of Beginning.

Total Area 121.4759 Acres

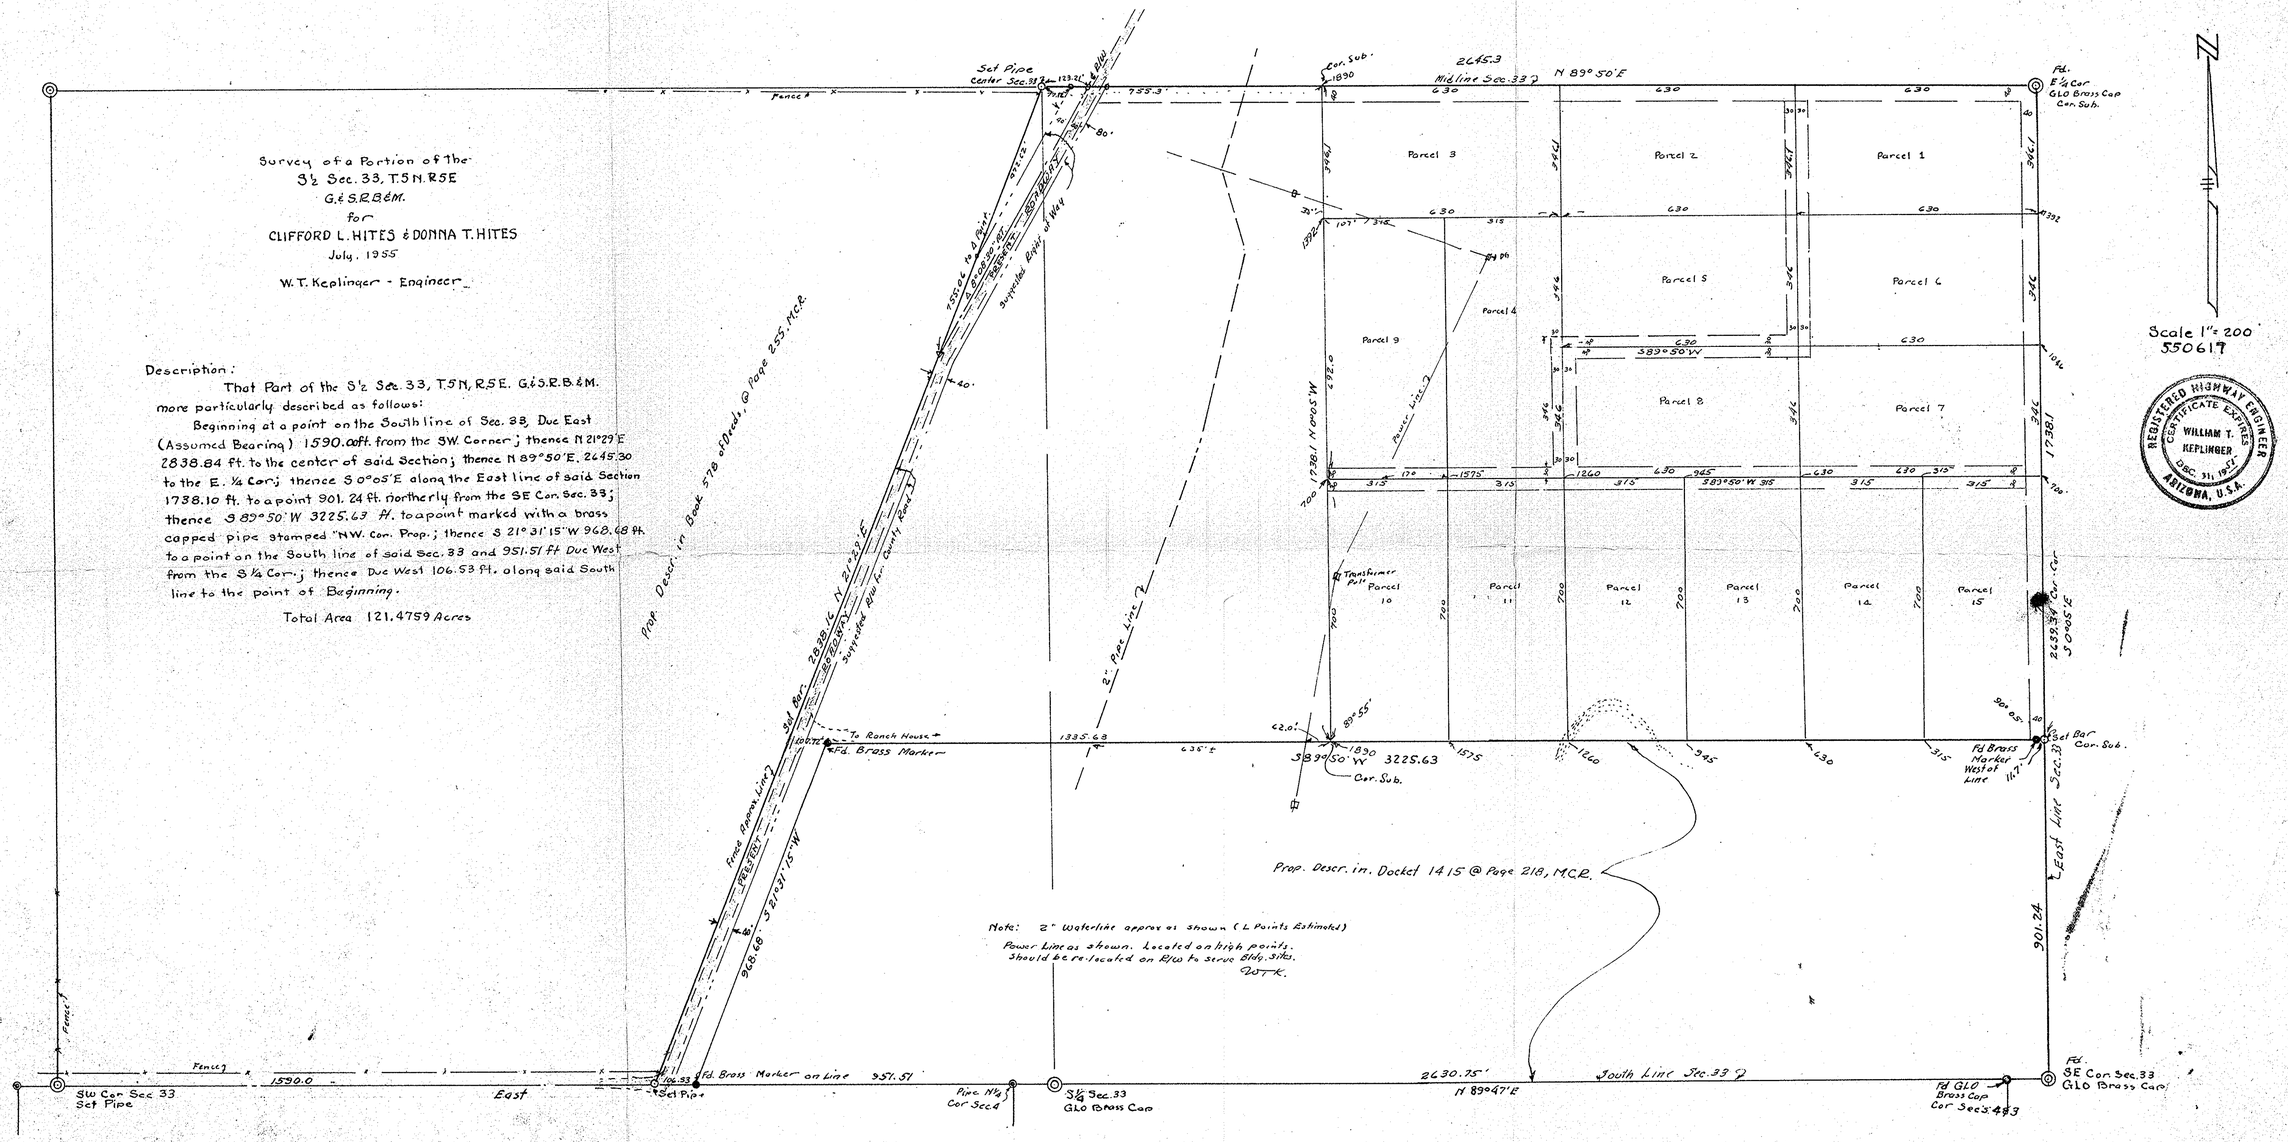

DIN# 58692-1