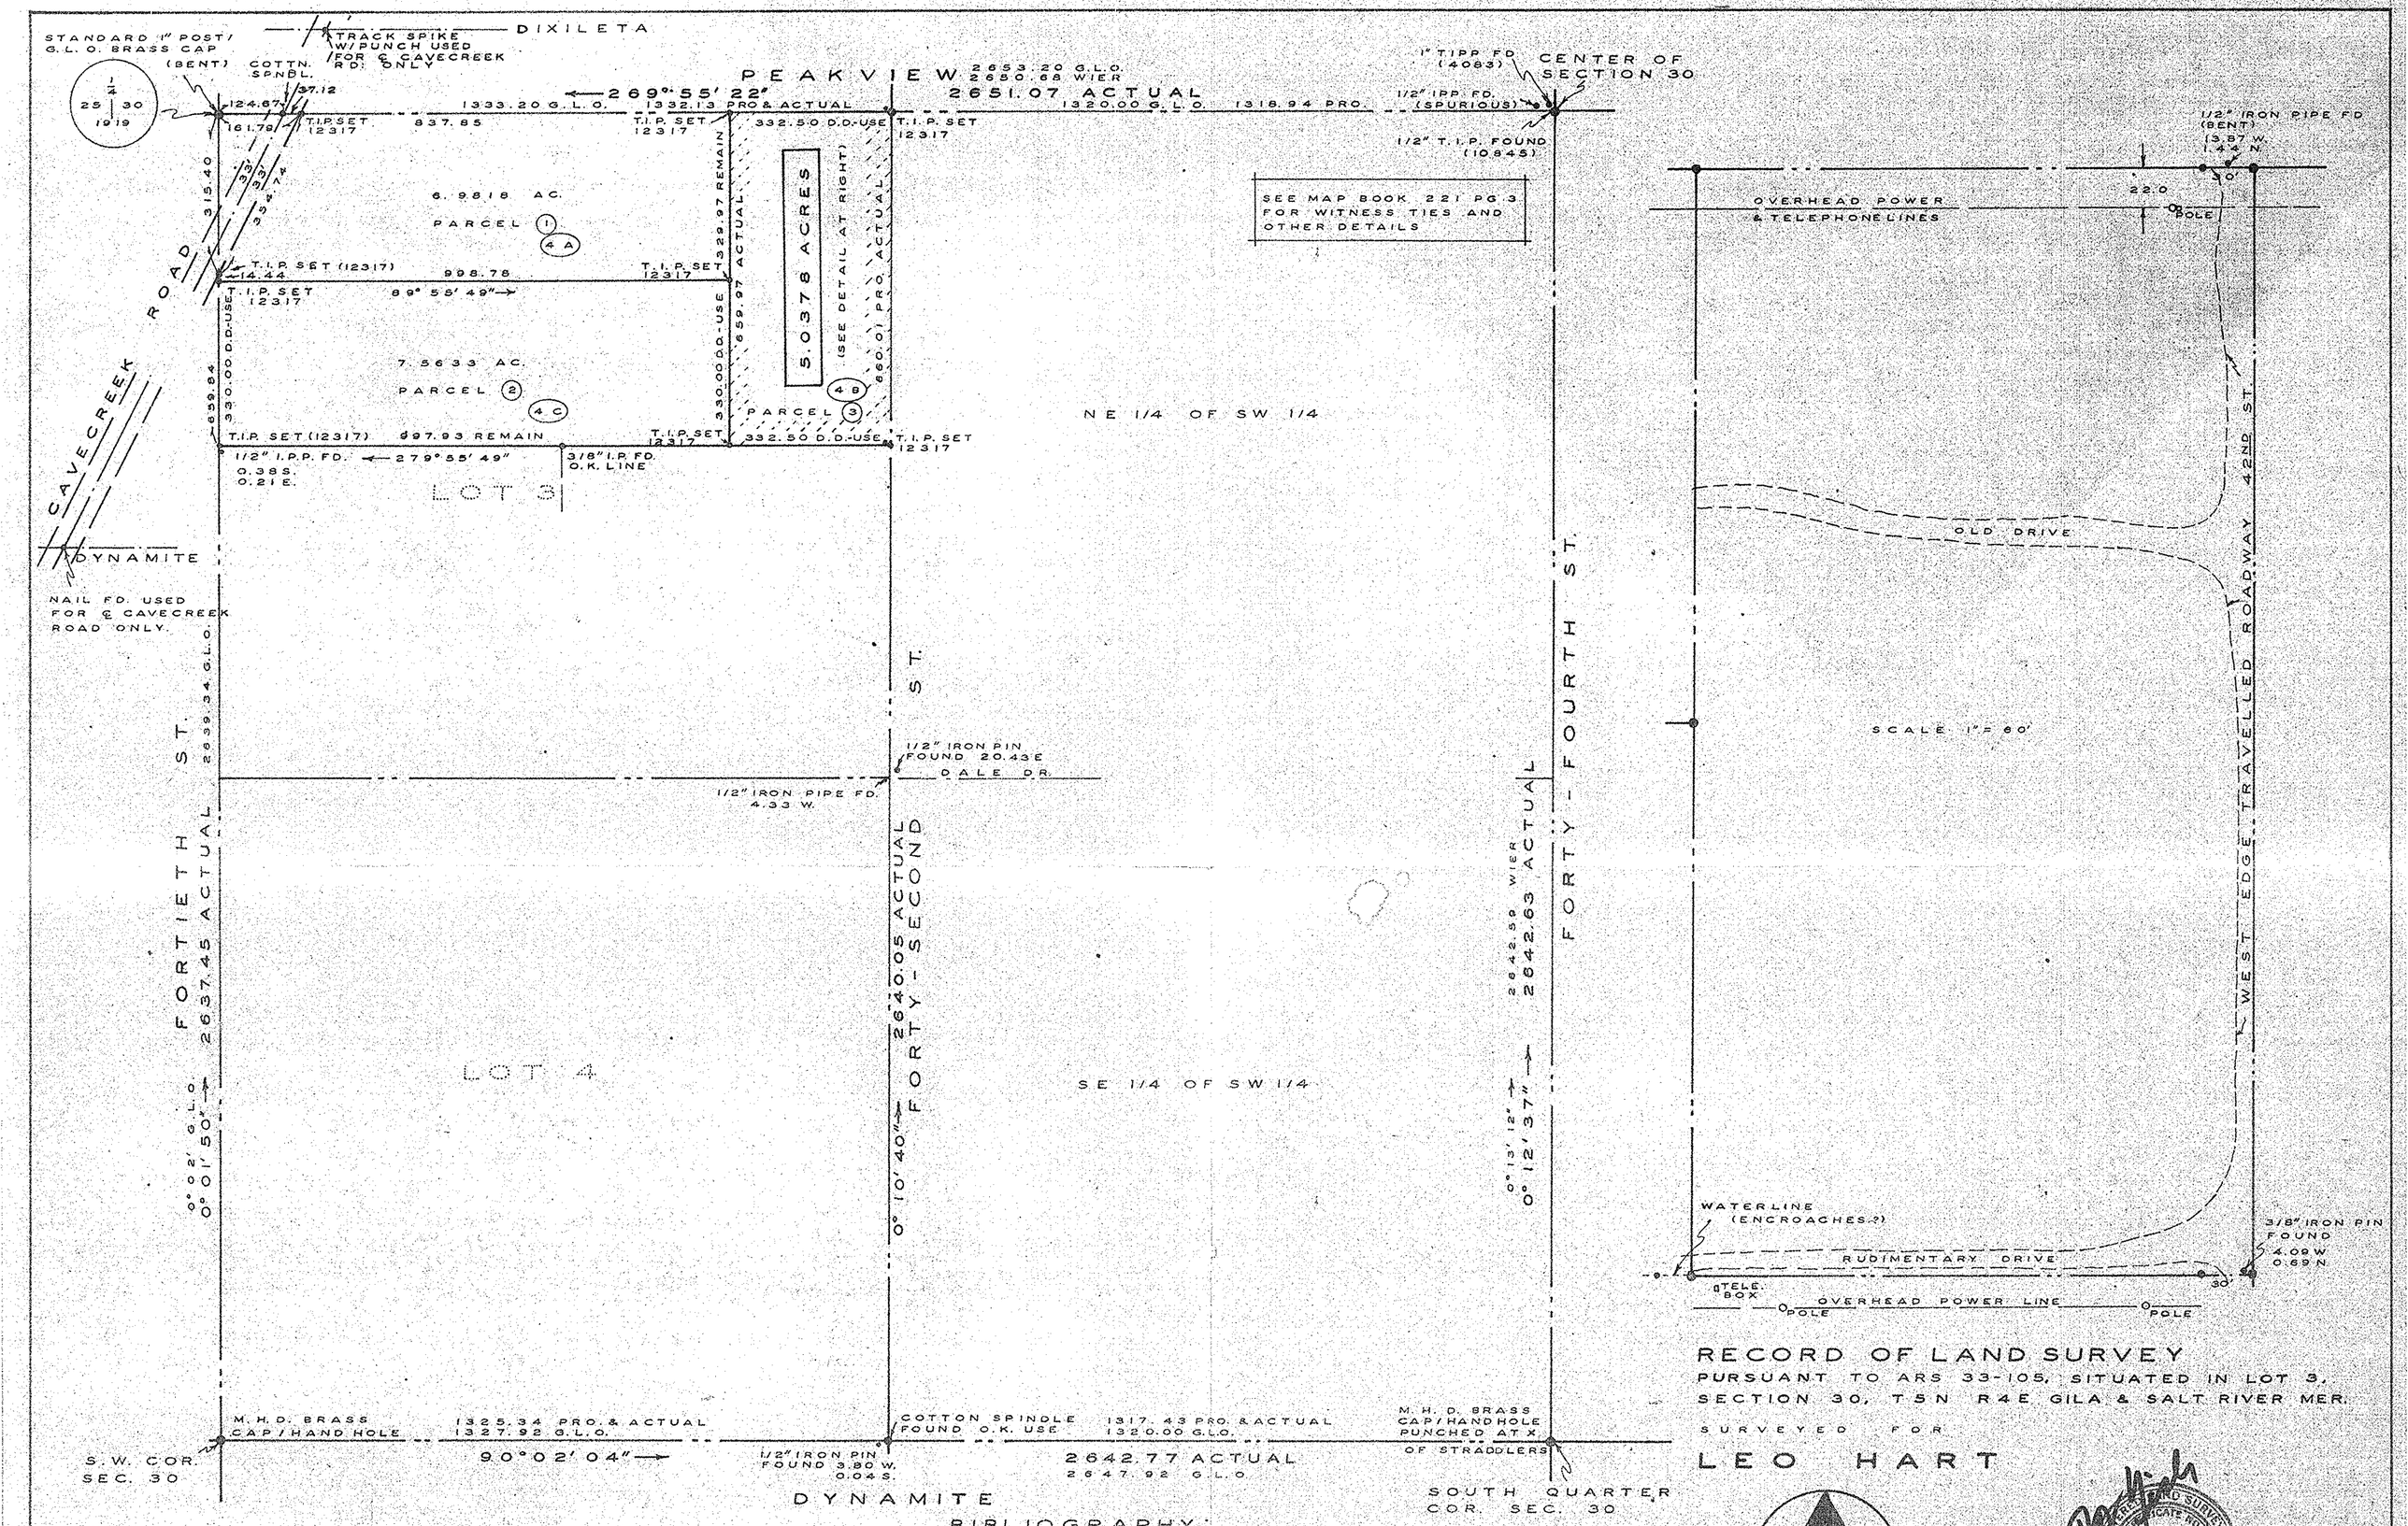

RECORD OF LAND SURVEY
PURSUANT TO ARS 33-105, SITUATED IN LOT 3, SECTION 30, T5N R4E GILA & SALT RIVER MER.

SURVEYED FOR
LEO HART

RECORD OF LAND SURVEY BOOK 247 PG 18
AMENDED SURVEY M. WIER FEB. 1980

BIBLIOGRAPHY:
G.L.O. TOWNSHIP PLAT T5N R4E
G.L.O. TOWNSHIP PLAT T5N R3E
G.L.O. FIELD NOTES BOOK 3318, PGS. 11, 12, 39, 40, 41, 42
ASSESSORS MAP 211 PG 39
" TAX LIST
DKT 14042 PG 1423, 1424, 1425
COUNTY ROAD RECORD BOOK 3 PG 20A, 20B
RECORD OF LAND SURVEY BOOK 221 PG 3

ORIENTATION OF THIS SURVEY IS BASED ON RECORD BEARING OF 1/4 LINE "N 89° 55' 22" E"
SCALE 1" = 200'
0 500 1000

REGISTERED LAND SURVEYOR
CERTIFICATE NO. 12317
ROBERT JAMES FISH
Date Signed 2/21/83
ARIZONA, U.S.A.

R. J. FISH
3416 W. CAROL
PHOENIX, ARIZONA
85021

DIN# 58694-1

HART 283 3006 FISH