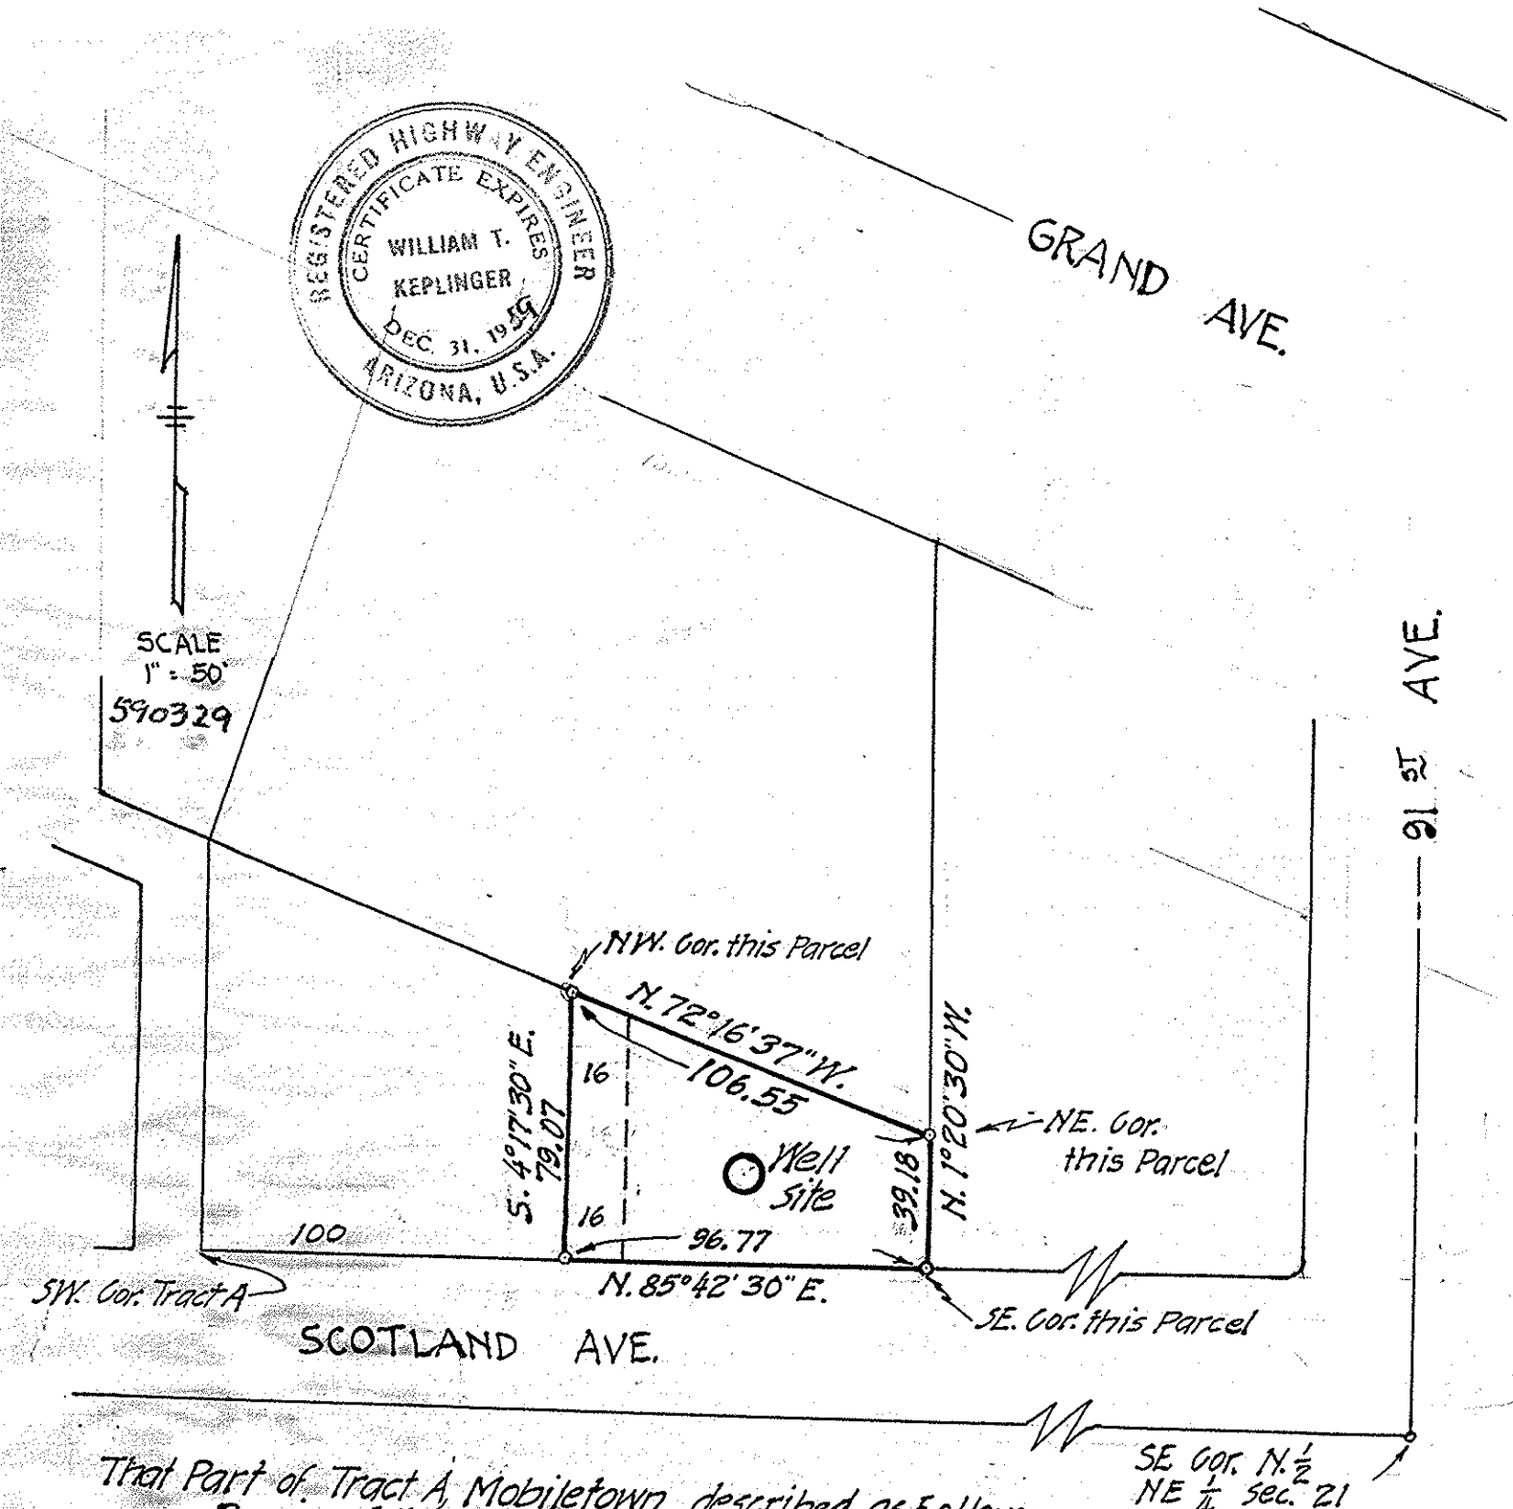

That Part of Tract A, Mobiletown, described as Follows:
Begin at the SW Corner of Tract A, Mobiletown, a subdivision of a portion of the NE 1/4 of Section 21, T. 3 N. R. 1 E., G. & S.R. B. & M., recorded in Book 68 of Maps at Page 50 thereof, M.C.R.; thence go N. 85°42'30" E. a distance of 100 ft. to the Point of Beginning; thence continue N. 85°42'30 E. 96.77 ft. to the SE. Corner of this Parcel; thence N. 1°20'30" W. 39.18 ft. to the NE. Corner of this Parcel; thence N. 72°16'37" W. 106.55 ft. to the NW. Cor. of this Parcel; thence S. 4°17'30" E. 79.07 ft. to the Point of Beginning, subject to an Easement over the West 16 ft. for alley purposes.

Mar 29, 1959

W. T. Keplinger

DIN # 58695-1