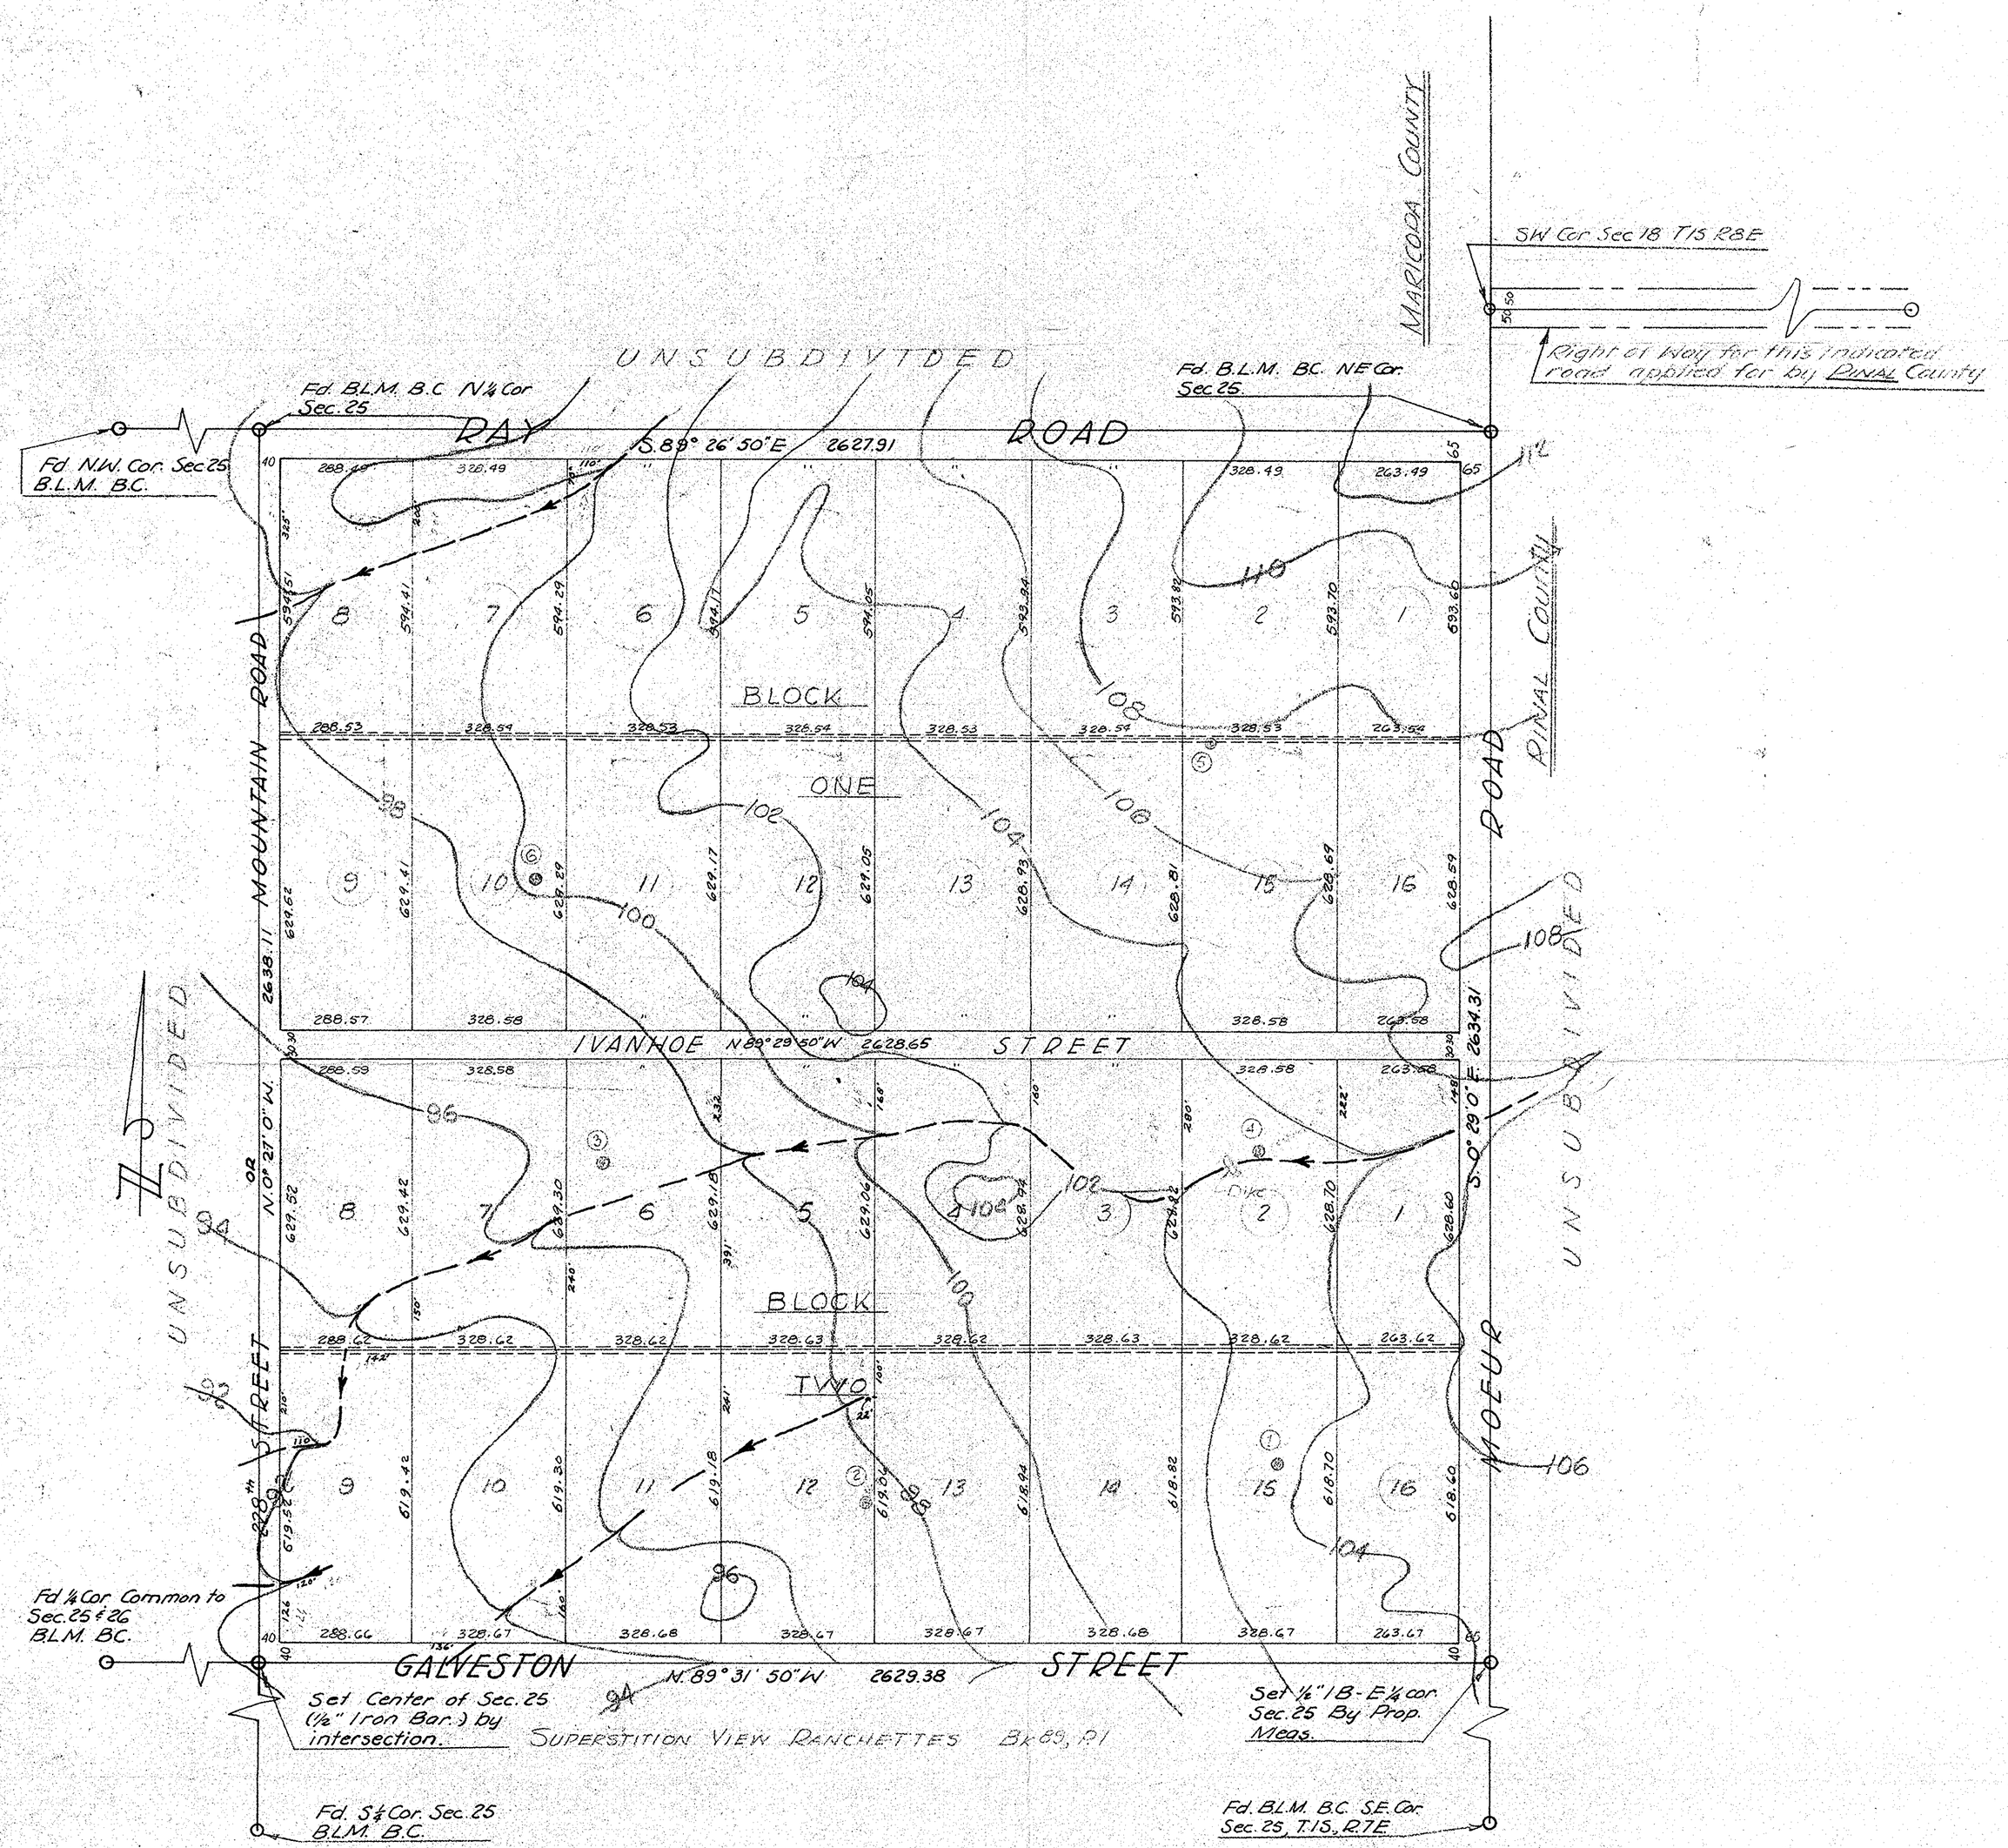

Scale 1" = 200'

Percolation test Holes

12 Lot Numbers.

16' Wide Drainage Easement

Utilities Easement.

NOTE

OWNERS & SUBDIVIDERS:
GORDON McDONALD & WILBERT ROBSON
c/o DALE WALLOCK, AGENT
P.O. Box 132 GILBERT, ARIZ. — Phone WO 4-9454

TENTATIVE PLAT showing Lots & Block Plan, and topography of the proposed Rancho Arcadia, a subdivision of the NE¼ of Section 25, T1S, R7E, G&SRB&M, Maricopa Co. Arizona.

Prepared by
ARIZONA SURVEYING SERVICE, APRIL 1960
E.V. Skelley, R.L.S. # 1681
2802 W. Solano Dr. N. Phoenix, Arizona Ph. CR 9-0581

HEALTH DEPT REPORTS by
Arthur J. Kling, Sr., REE # 98
1529 E. Rancho Dr. Phoenix, Arizona Ph. RM 5-3978

DIN # 58699-1