CARTER FARMS

A SUBDIVISION OF SECTION 27, T.5 N. R.2 W., G.&S.R.B.&M., EXCEPT THE SW¼.

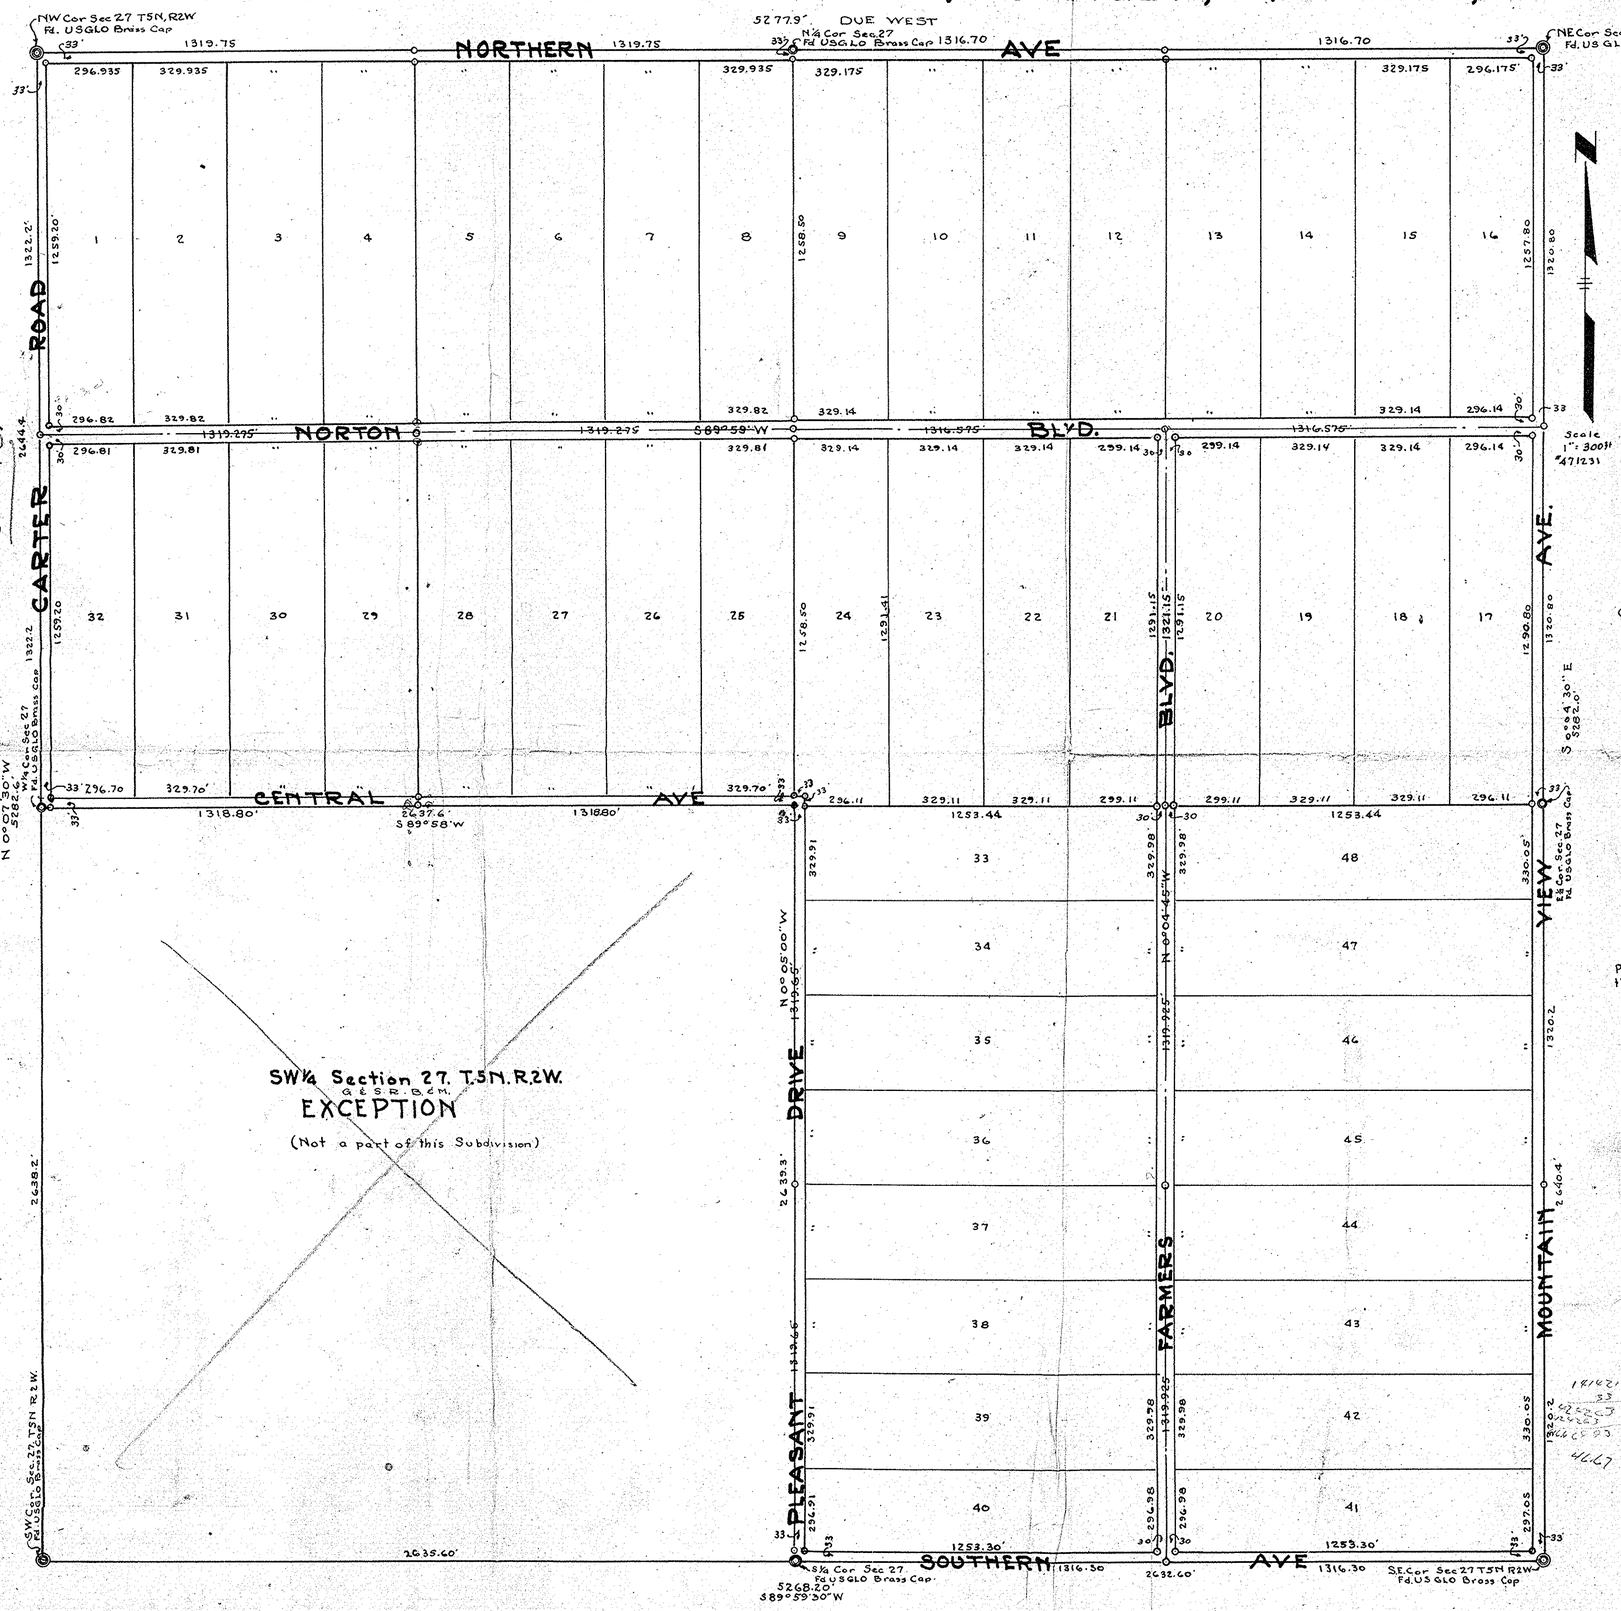

DEDICATION

STATE OF ARIZONA
COUNTY OF MARICOPA ss.

KNOW ALL MEN BY THESE PRESENTS: That W. S. CARTER and MYRTLE G. CARTER, his wife, L.S.NORTON and FRANCES NORTON, his wife, being the owners of that certain property known as the N½ Section 27, T5N., R2W., and the SE¼ Section 27, T5N., R.2W., G&S. R. B. &M., have caused said property to be surveyed, subdivided and platted as shown on the accompanying plat, which said premises shall hereafter be known as CARTER FARMS, and hereby declare that said plat sets forth the location and gives the dimensions and location of all LOTS and STREETS constituting said CARTER FARMS, and that all lots shall be known by the numbers given hereon, and all streets by the names given to each respectively on said plat. All streets shown hereon are hereby dedicated to the Public for its use as such.

IN WITNESS WHEREOF, W. S. CARTER, MYRTLE G. CARTER, L.S. NORTON and FRANCES NORTON have hereunto affixed their signatures this _____ day of _____, 19__

W. S. Carter — L. S. Norton

Myrtle G. Carter — Frances Norton

ACKNOWLEDGEMENT

STATE OF ARIZONA
COUNTY OF MARICOPA ss.

ON the _____ day of _____, 19__, before me, the undersigned officer, personally appeared W. S. CARTER, MYRTLE G. CARTER, L. S. NORTON and FRANCES NORTON, known to me to be the persons whose names are subscribed to the within instrument, and acknowledged that they executed the same for the purpose herein contained.

IN WITNESS WHEREOF I hereby set my hand and official seal.

My Commission Expires: _____ NOTARY PUBLIC

CERTIFICATE OF SURVEY

This is to Certify that the survey and subdivision of the premises described and platted hereon, was made by me during the month of December 1947.

W. T. Keplinger
Registered Professional Engineer

REGISTERED HIGHWAY ENGINEER
CERTIFICATE EXPIRES
WILLIAM T. KEPLINGER
DEC. 31, 1948
ARIZONA, U.S.A.

Note:
Pipe or Bars set at all Property Corners.

DIV# 58704