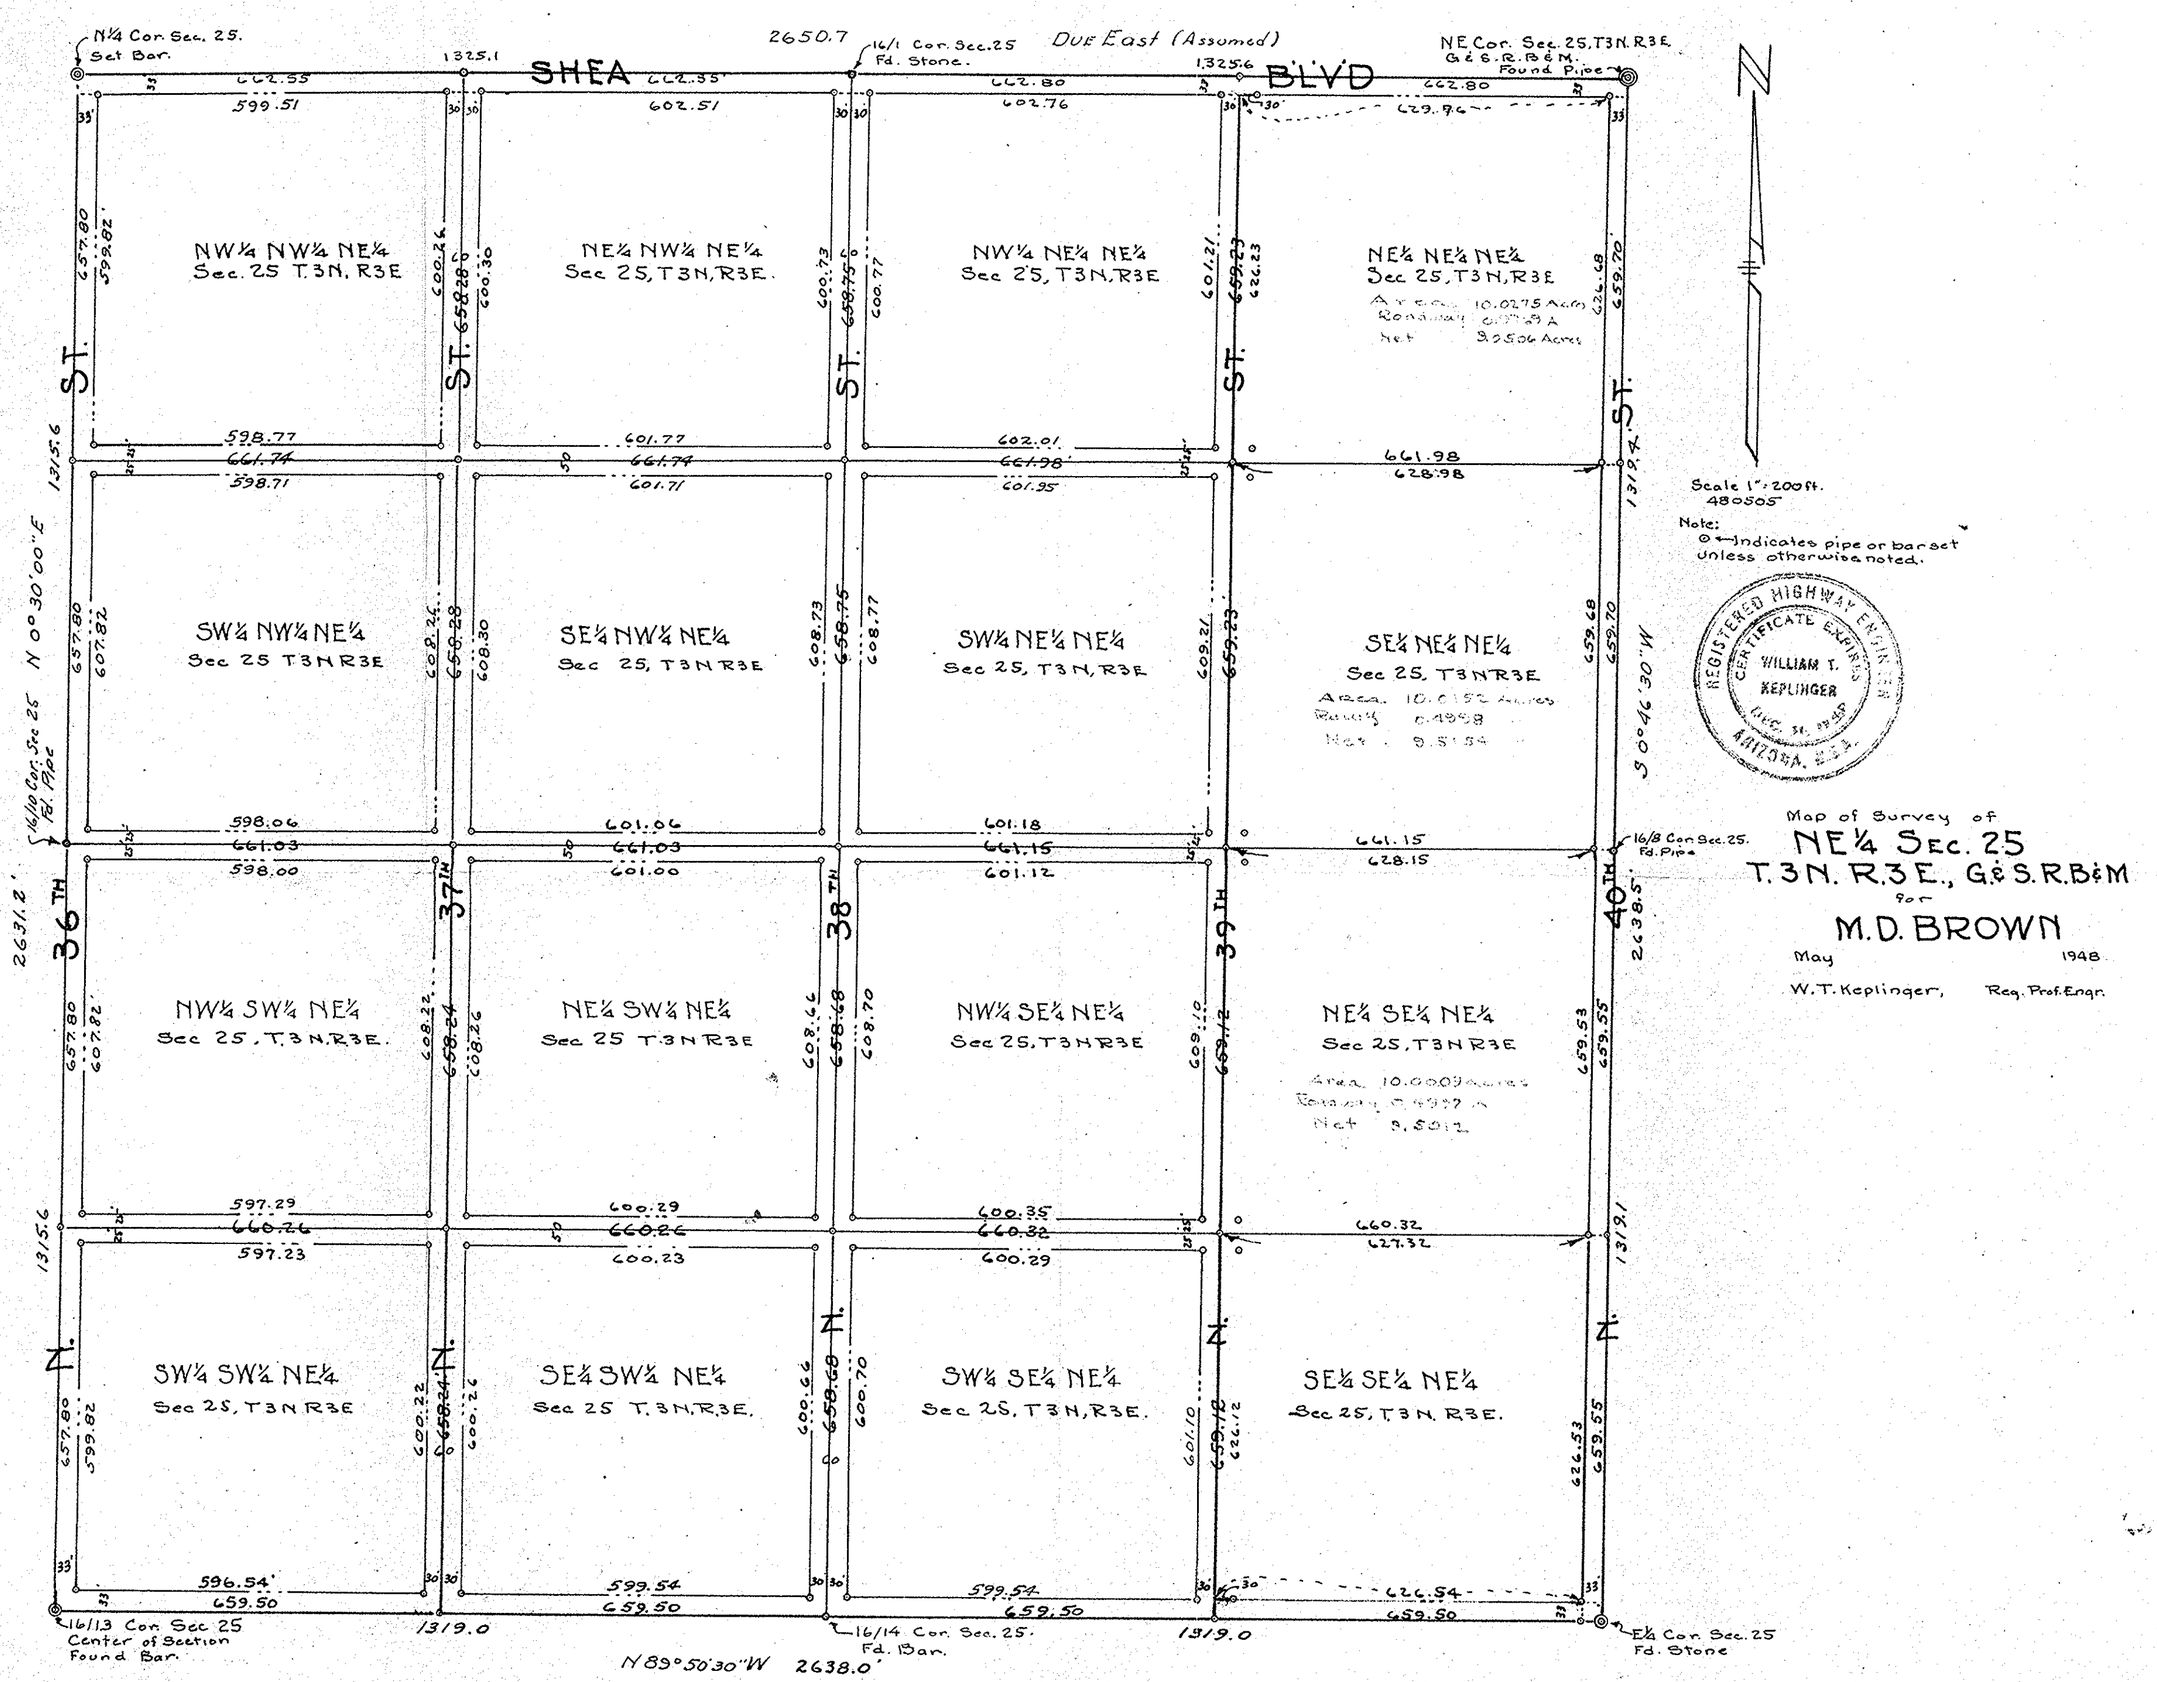
N¼ Cor. Sec. 25. Set Bar.
2650.7
16/1 Cor. Sec. 25 Fd. Stone.
Due East (Assumed)
NE Cor. Sec. 25, T3N. R3E. G&S.R.B&M. Found Pipe
SHEA BLVD
NW¼ NW¼ NE¼ Sec. 25 T.3N, R3E
NE¼ NW¼ NE¼ Sec 25, T3N, R3E.
NW¼ NE¼ NE¼ Sec 25, T3N, R3E
NE¼ NE¼ NE¼ Sec 25, T3N, R3E
Area 10.0275 Acres
Roadway 0.0769 A
Net 9.9506 Acres
SW¼ NW¼ NE¼ Sec 25 T3N R3E
SE¼ NW¼ NE¼ Sec 25, T3N R3E
SW¼ NE¼ NE¼ Sec 25, T3N, R3E
SE¼ NE¼ NE¼ Sec 25, T3N R3E
Area 10.0152 Acres
Roadway 0.4998
Net 9.5154
NW¼ SW¼ NE¼ Sec 25, T.3N.R3E.
NE¼ SW¼ NE¼ Sec 25 T.3N R3E
NW¼ SE¼ NE¼ Sec 25, T3N R3E
NE¼ SE¼ NE¼ Sec 25, T3N R3E
Area 10.0009 Acres
Roadway 0.4997 A
Net 9.5012
SW¼ SW¼ NE¼ Sec 25, T3N R3E
SE¼ SW¼ NE¼ Sec 25 T.3N.R3E.
SW¼ SE¼ NE¼ Sec 25, T3N, R3E.
SE¼ SE¼ NE¼ Sec 25, T3N. R3E.
36TH ST.
37TH ST.
38TH ST.
39TH ST.
40TH ST.
N 0°30'00" E
S 0°46'30" W
16/10 Cor. Sec 25 Fd. Pipe
16/8 Cor. Sec. 25. Fd. Pipe
16/13 Cor. Sec 25 Center of Section Found Bar.
16/14 Cor. Sec. 25. Fd. Bar.
E¼ Cor. Sec. 25 Fd. Stone
N 89°50'30" W 2638.0'
2631.2'
2638.5'
1315.6
1319.4
1319.1
1319.0
Scale 1" = 200 ft.
480505
Note:
⊙ ← Indicates pipe or bar set unless otherwise noted.
REGISTERED HIGHWAY ENGINEER
CERTIFICATE EXPIRES
WILLIAM T. KEPLINGER
ARIZONA, U.S.A.
Map of Survey of
NE¼ Sec. 25
T.3N. R.3E., G&S.R.B&M
for
M.D. BROWN
May 1948
W.T. Keplinger, Reg. Prof. Engr.

DIN# 58708-1