Erickson - Smith Escrow # 8-8739
Ariz. Title Guarantee & Trust Co.
Mr. DeKosatka

REGISTERED HIGHWAY ENGINEER
CERTIFICATE EXPIRES
WILLIAM T. KEPLINGER
DEC. 31 1948
ARIZONA, U.S.A.

Survey of a Portion of
S½ SW¼ Sec 15, T3N, R3E
G&S.R. B&M.
for
John E. Erickson -
Feb 1948

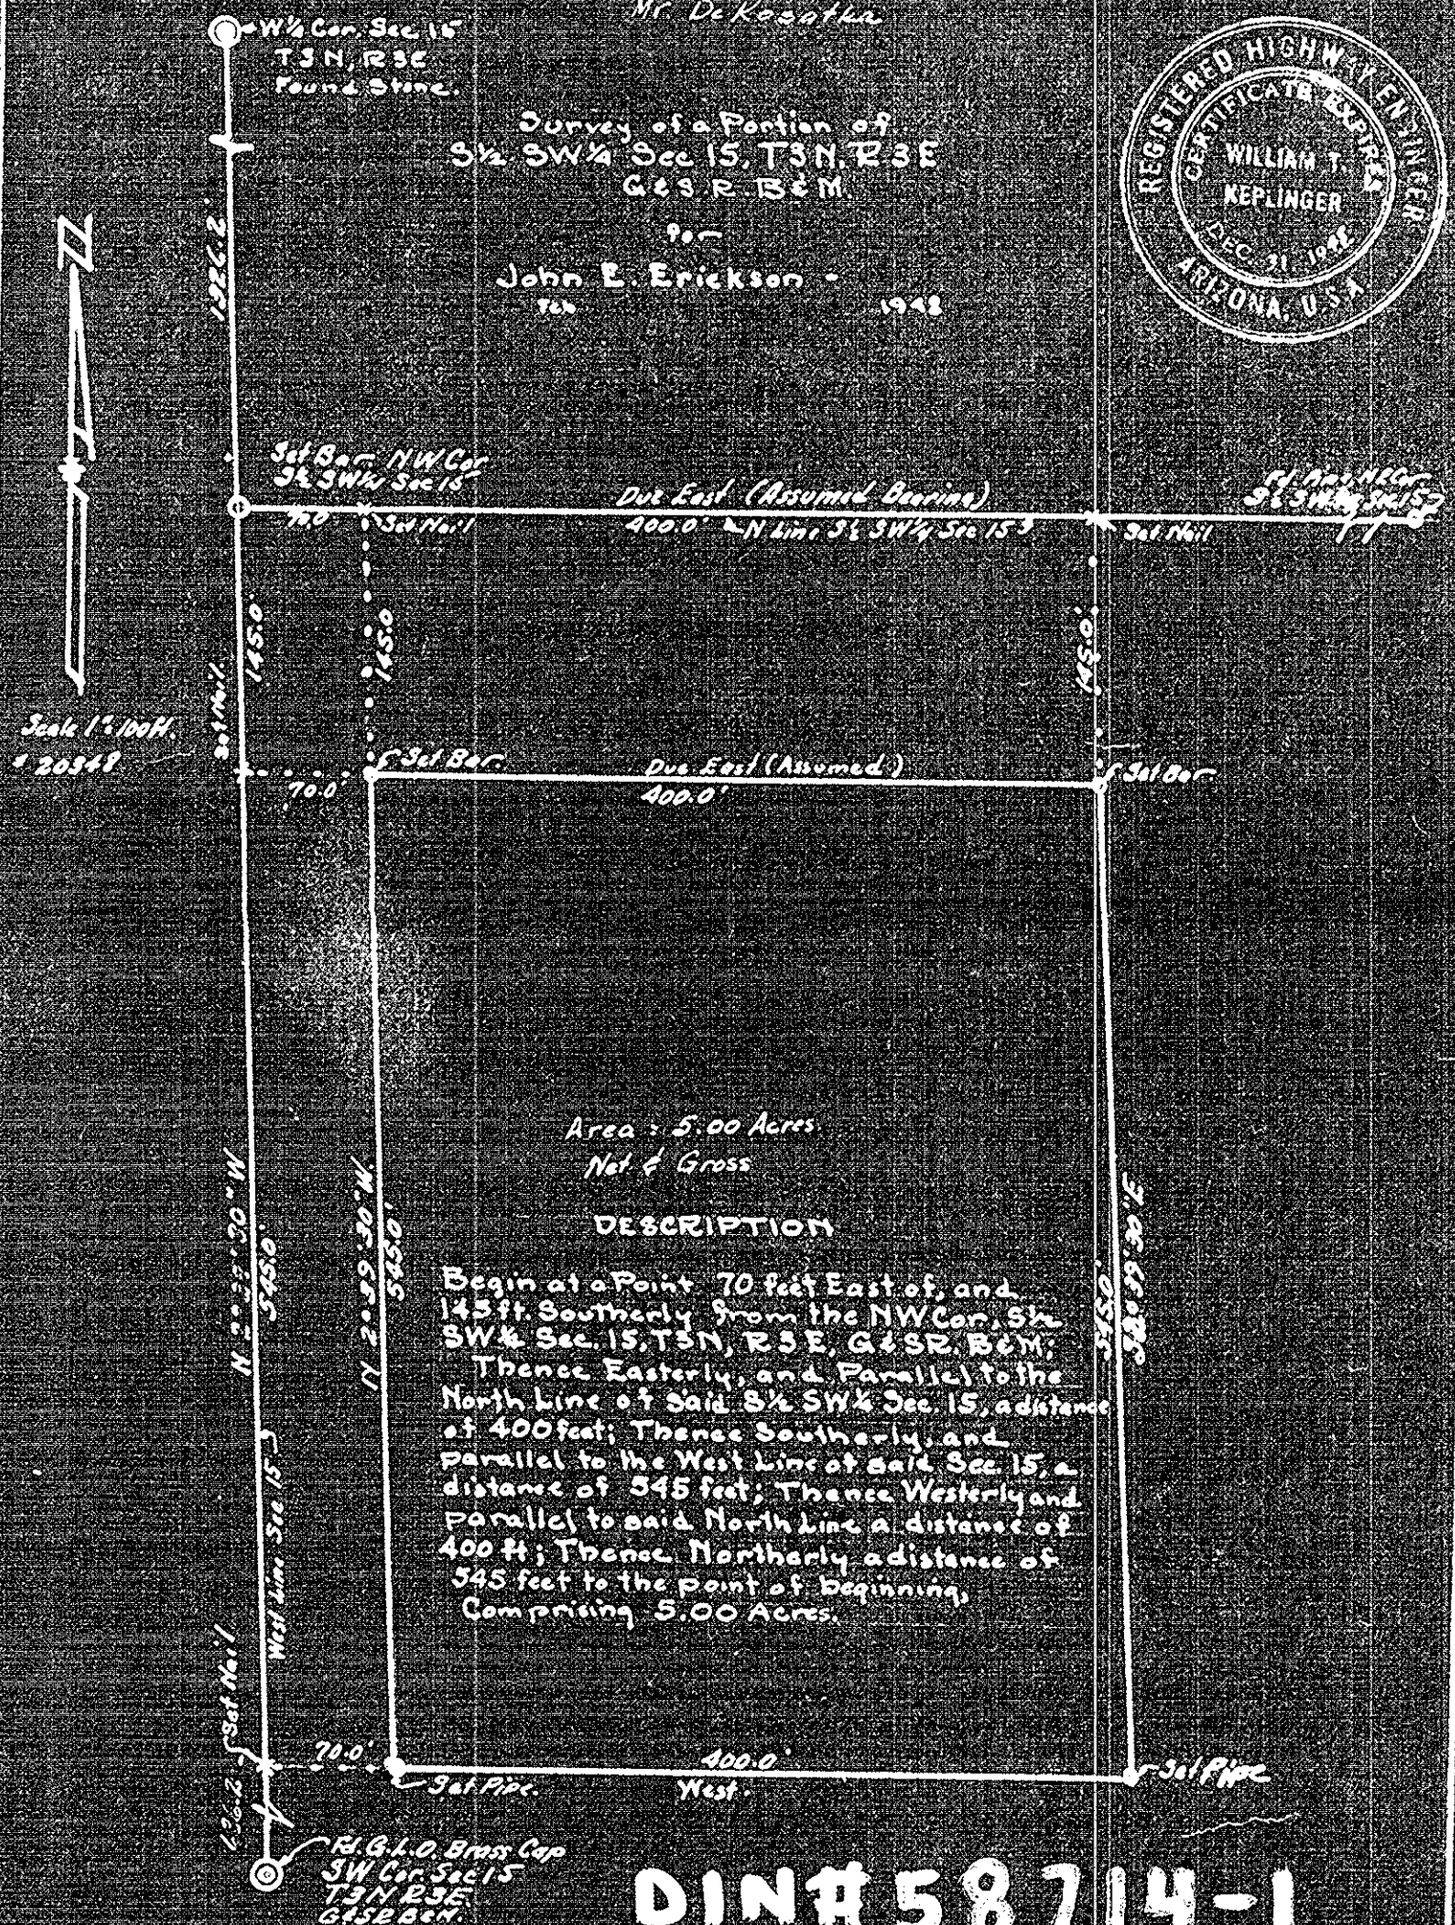

DESCRIPTION

Begin at a Point 70 feet East of, and 145 ft. Southerly from the NW Cor. S½ SW¼ Sec. 15, T3N, R3E, G&SR. B&M; Thence Easterly, and Parallel to the North Line of said S½ SW¼ Sec. 15, a distance of 400 feet; Thence Southerly, and parallel to the West Line of said Sec. 15, a distance of 545 feet; Thence Westerly and parallel to said North Line a distance of 400 ft; Thence Northerly a distance of 545 feet to the point of beginning, Comprising 5.00 Acres.

DIN# 58714-1