COPPES 684 3057 FISH

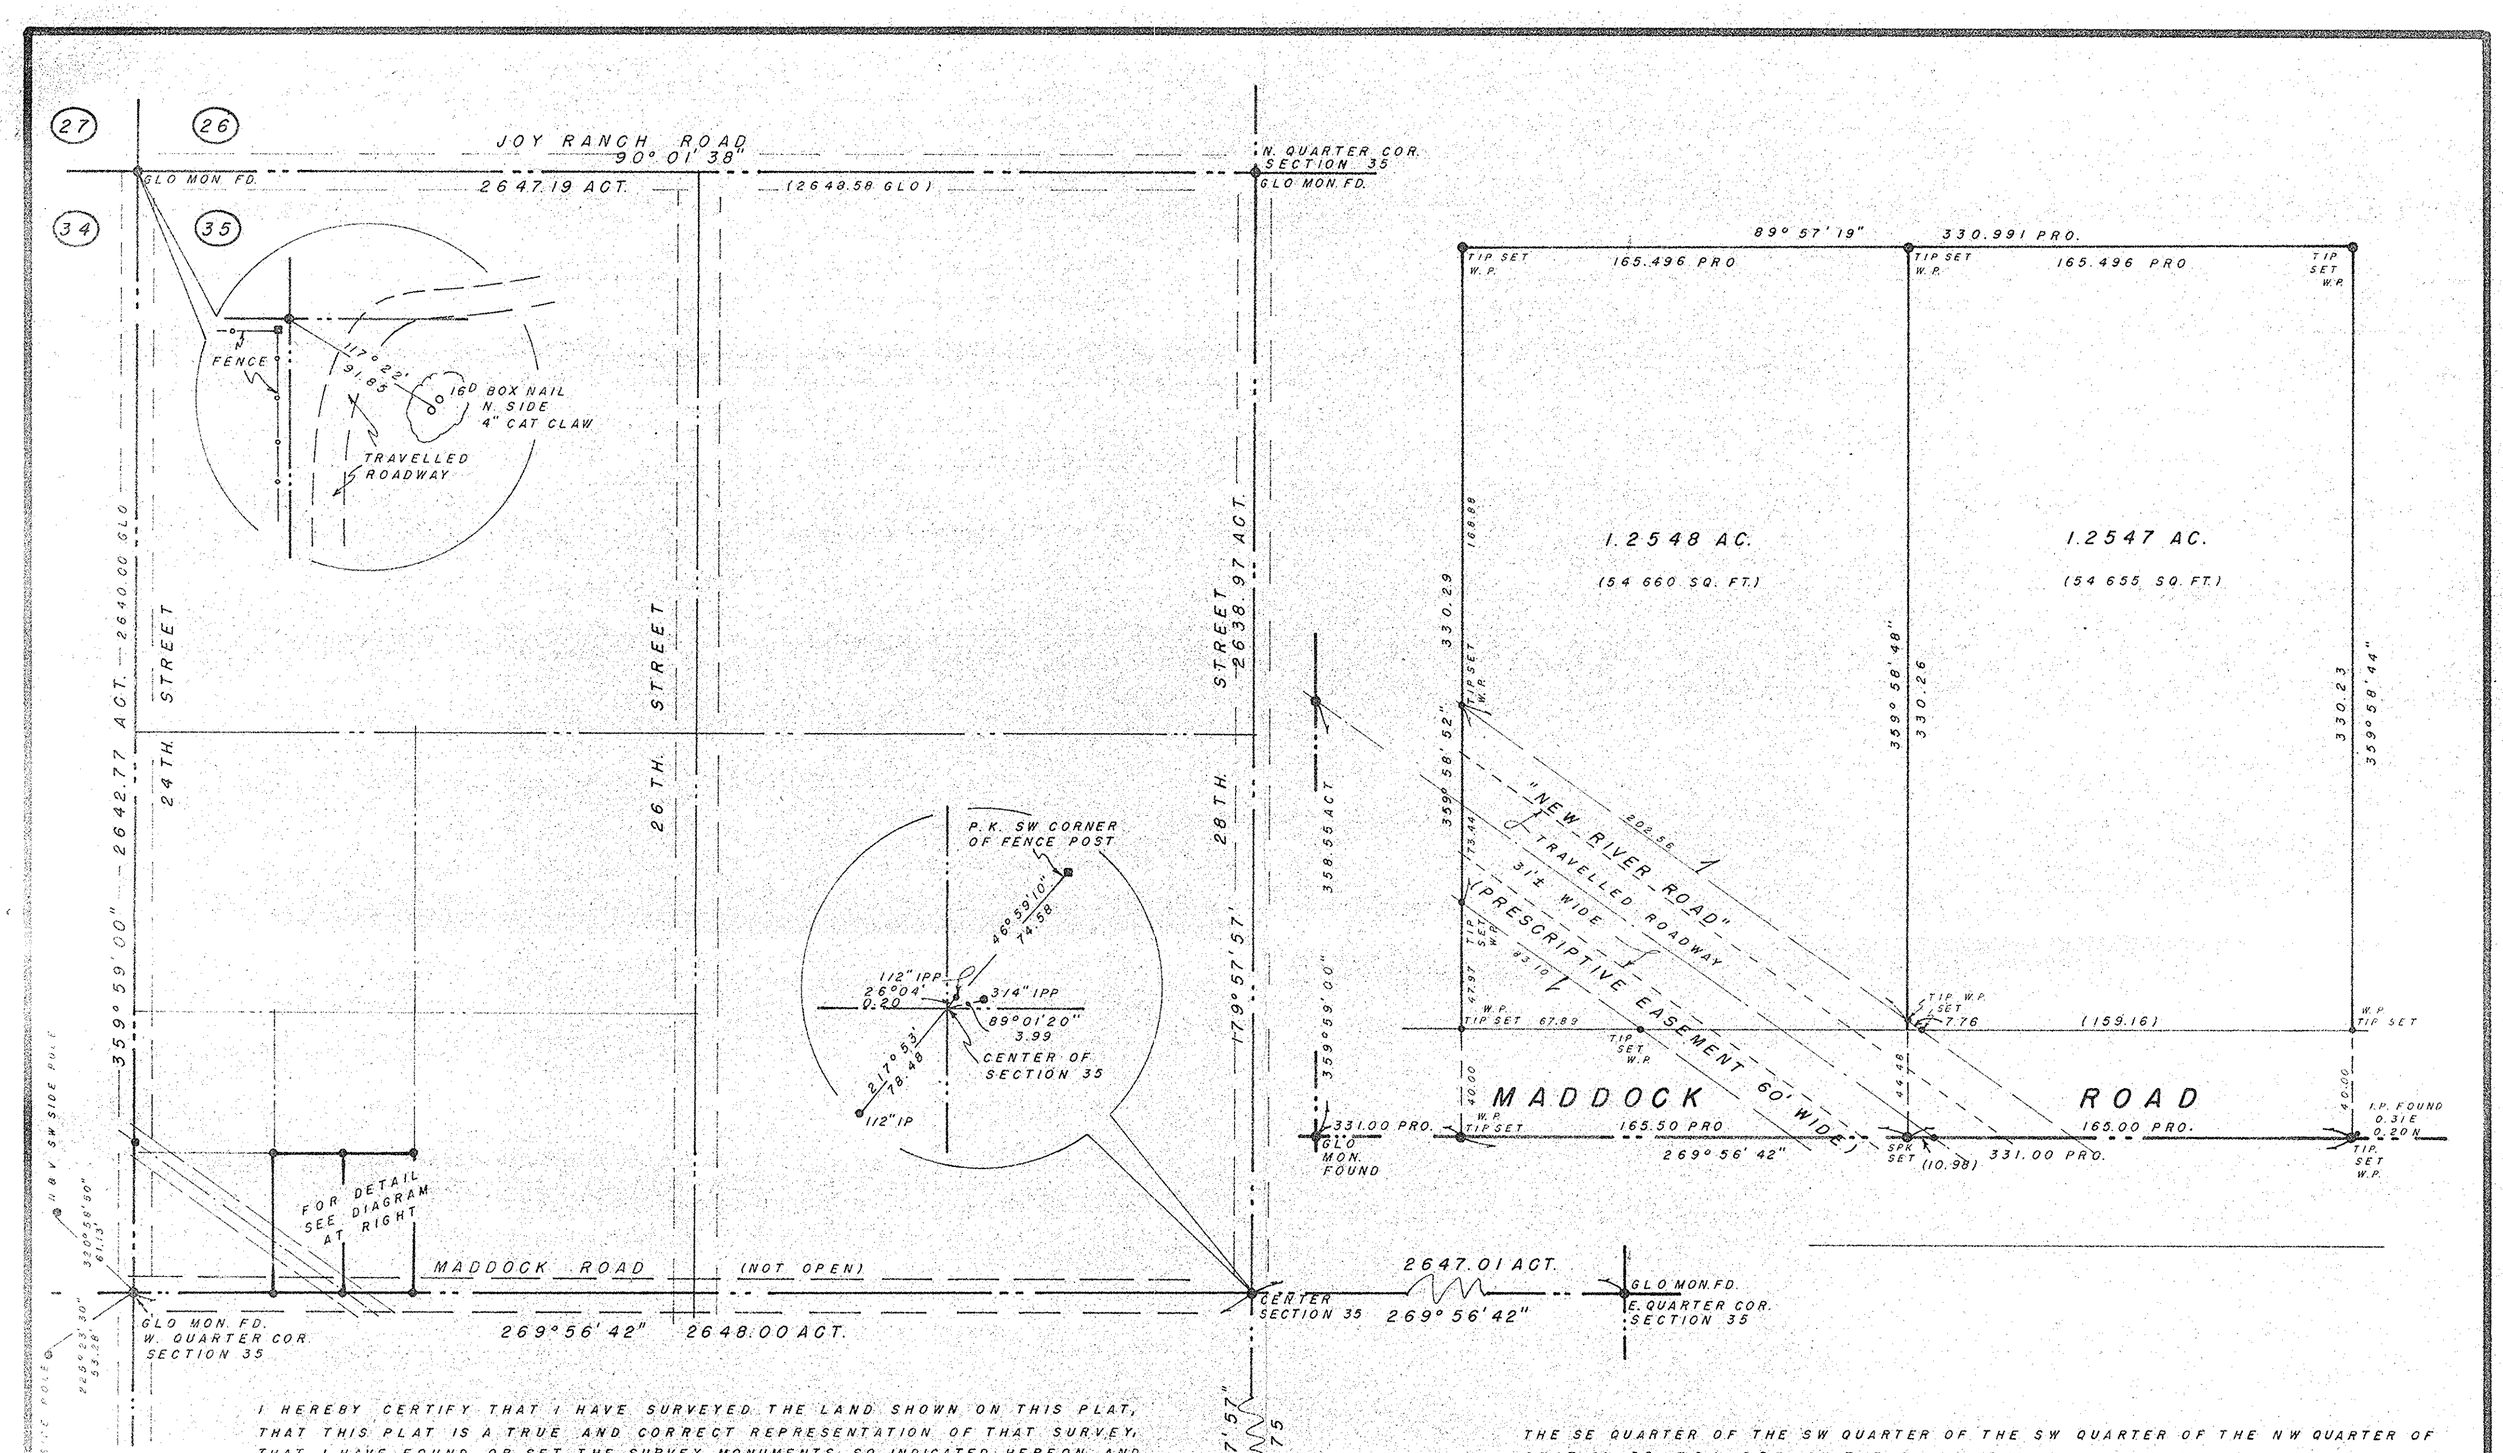

I HEREBY CERTIFY THAT I HAVE SURVEYED THE LAND SHOWN ON THIS PLAT, THAT THIS PLAT IS A TRUE AND CORRECT REPRESENTATION OF THAT SURVEY, THAT I HAVE FOUND OR SET THE SURVEY MONUMENTS SO INDICATED HEREON AND THAT THIS SURVEY AND PLAT COMPLIES WITH THE RECOMMENDED MINIMUM PROCEDURAL AND PERFORMANCE GUIDELINES FOR LAND SURVEYING SERVICES IN THE STATE OF ARIZONA AS ADOPTED MAY 14, 1983 BY THE ARIZONA PROFESSIONAL LAND SURVEYORS, (ACCURACY ZONE 'B', 1/10,000)

RJ FISH, 12317

THE SE QUARTER OF THE SW QUARTER OF THE SW QUARTER OF THE NW QUARTER OF SECTION 35, T6N R3E OF THE GILA AND SALT RIVER MERIDIAN

SURVEYED FOR

ALICIA JONES COPPES

REGISTERED LAND SURVEYOR
ARIZONA
12317
ROBERT JAMES FISH
Date Signed 6/17/86
ARIZONA, U.S.A.

LEGEND

T.I.P.	=	TAGGED IRON PIN (Nº 12317)
G.L.O.	=	UNITED STATES GENERAL LAND OFFICE
I.P.	=	IRON PIN
I.P.P.	=	IRON PIPE
P.K.	=	PARKER-KALON MASONRY NAIL
PRO	=	PROPORTIONAL MEASUREMENT
ACT.	=	ACTUAL FIELD MEASUREMENT
N & V	=	3 NAILS IN 'V' SHAPED CONFIGURATION
W.P.	=	5' STEEL WITNESS POST

Documents

PARCEL Nº 211-67-015
STD TITLE INS POLICY (SECURITY TITLE/SAFECO)
Nº 44845445 (5/7/84) 44-7/JK/I/DK/md
DKT 3203 PG 93
" 15989 " 181
Inst Nº 83 117 852
GLO PLAT & FIELD NOTES
ASSESSORS MAP BOOK 211 MAP 67

NORTH

NORTH BASED ON AN AZIMUTH OF 359°59', RECKONED CLOCKWISE FROM NORTH PER G.L.O. RECORD DIRECTION FOR W LINE SEC. 35

50 0 100 200
1" = 40'

R.J. FISH, RLS 12317
3416 W CAROL
PHOENIX, ARIZONA 85021
602 866 2126

DIN # 58720-1