H

Description

That portion of the SW ¼ Section 28, T.5 N, R.2W G.&S.R.B.&M. lying South of the present Highway U.S. 60, 70, 89 (Also known as GRAND AVENUE) Right-of-Way, more particularly described as follows:

Beginning at the SW Corner of said Section 28, go S 89°31'30"E along the South line of said Section 964.48 ft. to the Highway Right-of-Way line; thence N W along said Right-of-Way line ft. to the West line of said Section 28; thence S along said West line 900.60 ft. to the point of beginning, comprising Acres.

REGISTERED HIGHWAY ENGINEER
CERTIFICATE EXPIRES
WILLIAM T. KEPLINGER
DEC. 31, 19 61
ARIZONA, U.S.A.

Scale 1": 100 ft
601124

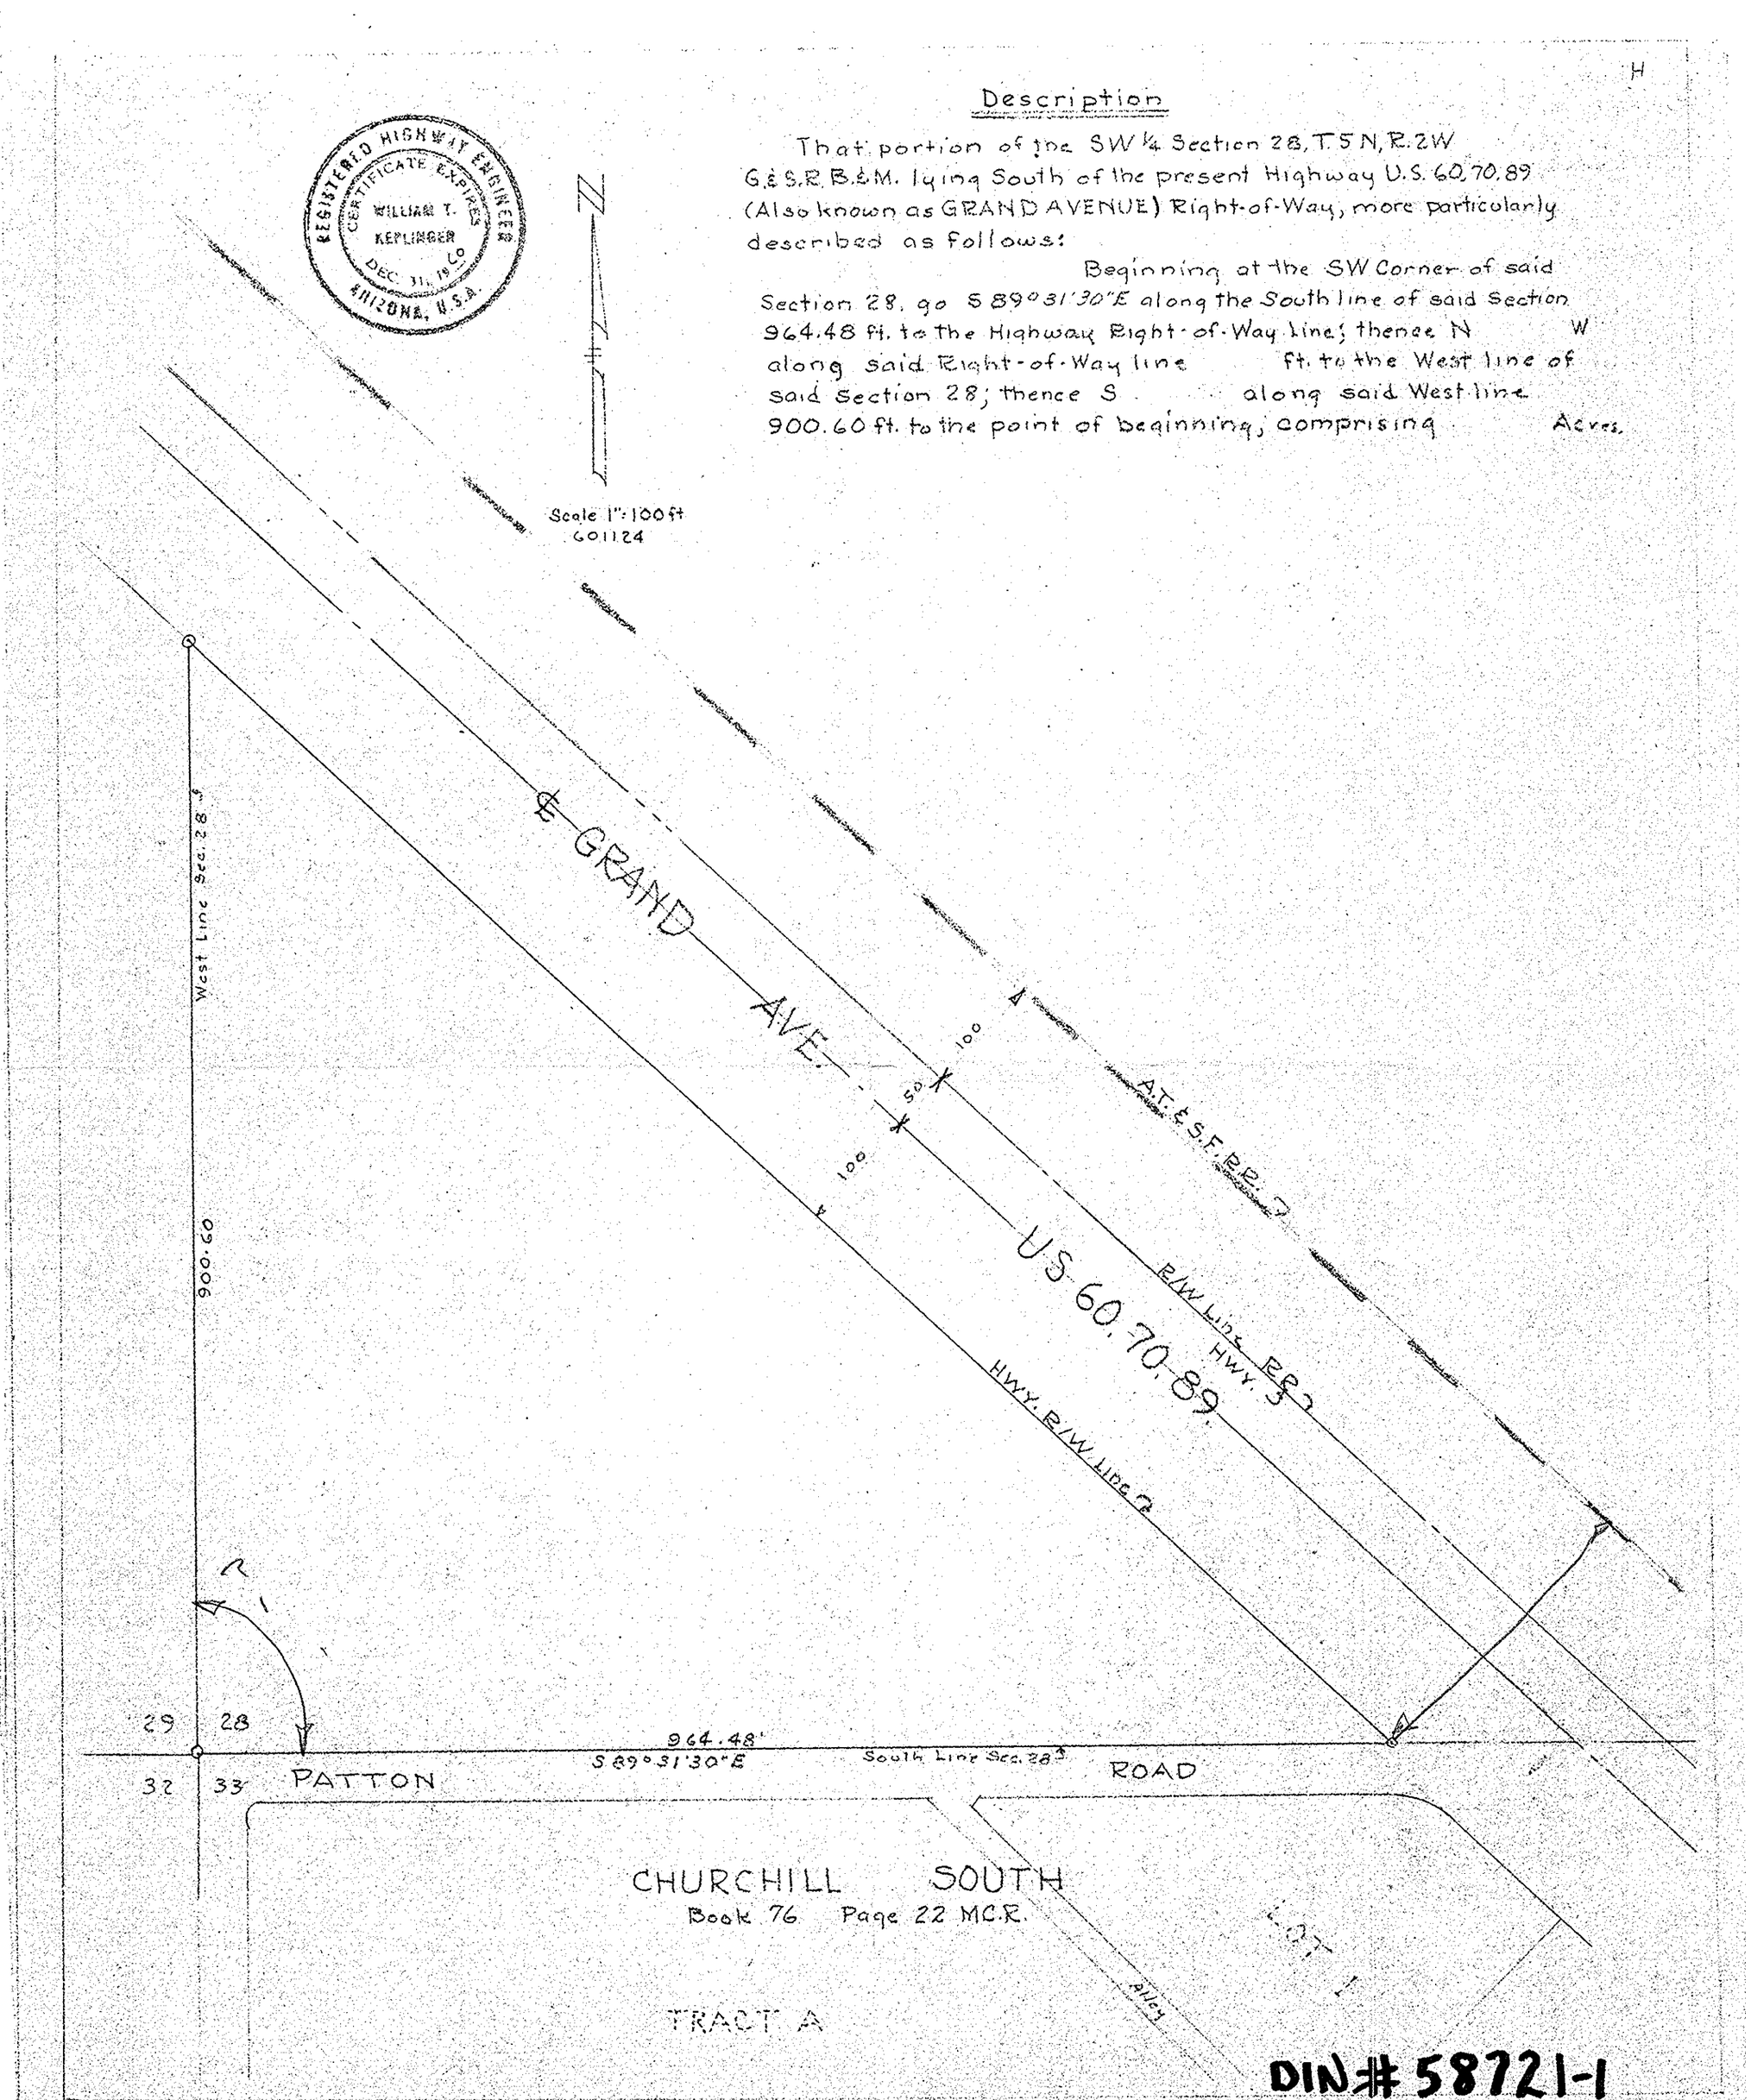

DIN # 58721-1