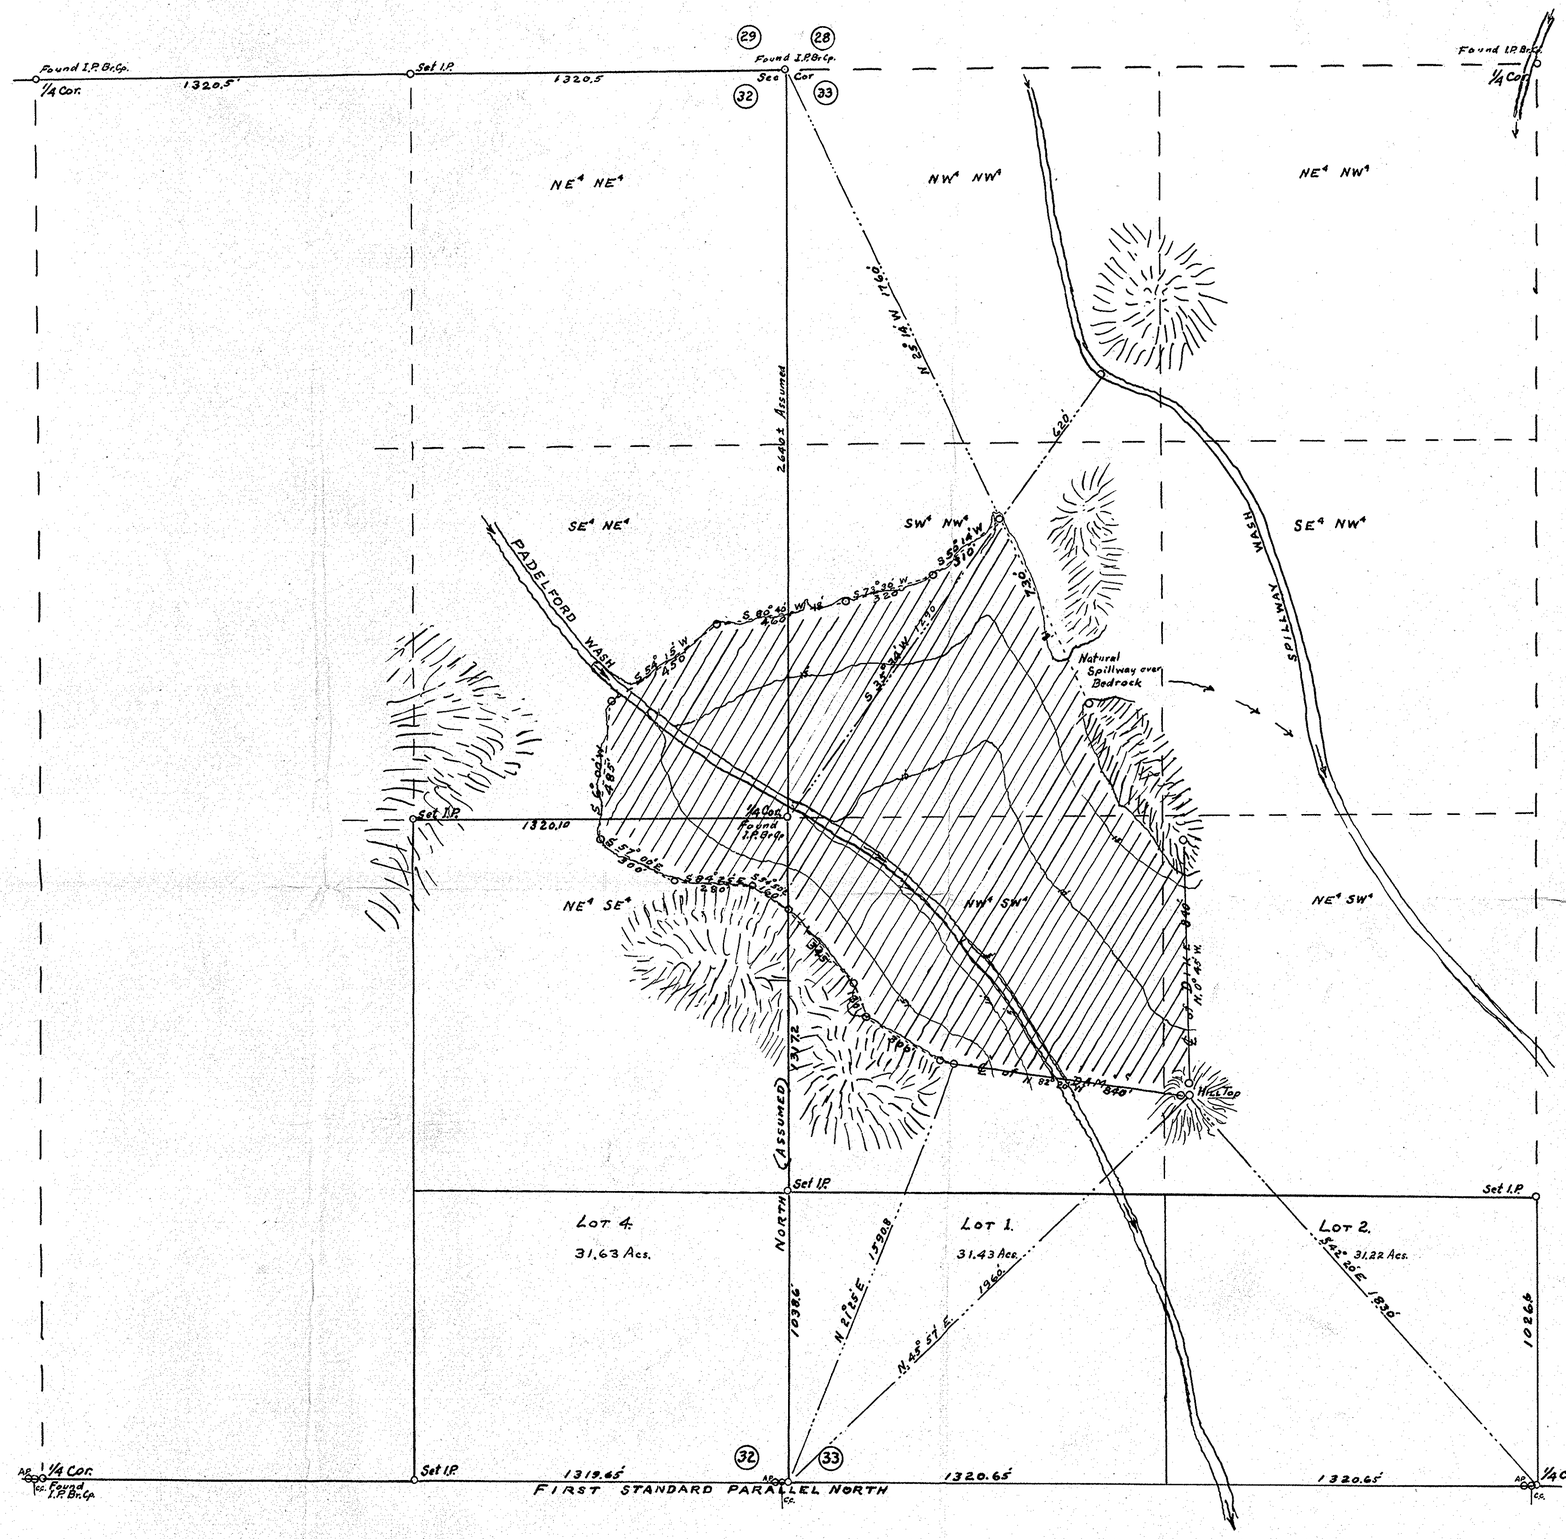

CAPACITY TABLE OF RESERVOIR

Depth	Area: Acs.	Acre Feet
18 ft.	57.6 acs.	430.
15 "	40. "	297.
10 "	30. "	74.
5 "	1. "	1.

CERTIFICATE OF SURVEY

I HEREBY CERTIFY THAT THIS MAP WAS MADE FROM NOTES OF A SURVEY MADE BY ME IN APRIL, 1955, AND THAT SUCH SURVEY IS ACCURATELY REPRESENTED ON THIS MAP.

Wm. H. Bartlett
Registered Land Surveyor.

DIN #58733-1

MAP OF PADELFORD RESERVOIR

IN E. ½ OF SEC. 32 AND W½ OF SEC. 33
T. 5 N. - R. 1 E., G. & S. R. B. & M.
MARICOPA CO., ARIZONA.

FRED E. PADELFORD - APPLICANT.

SCALE: 1" = 300' JUNE, 1955