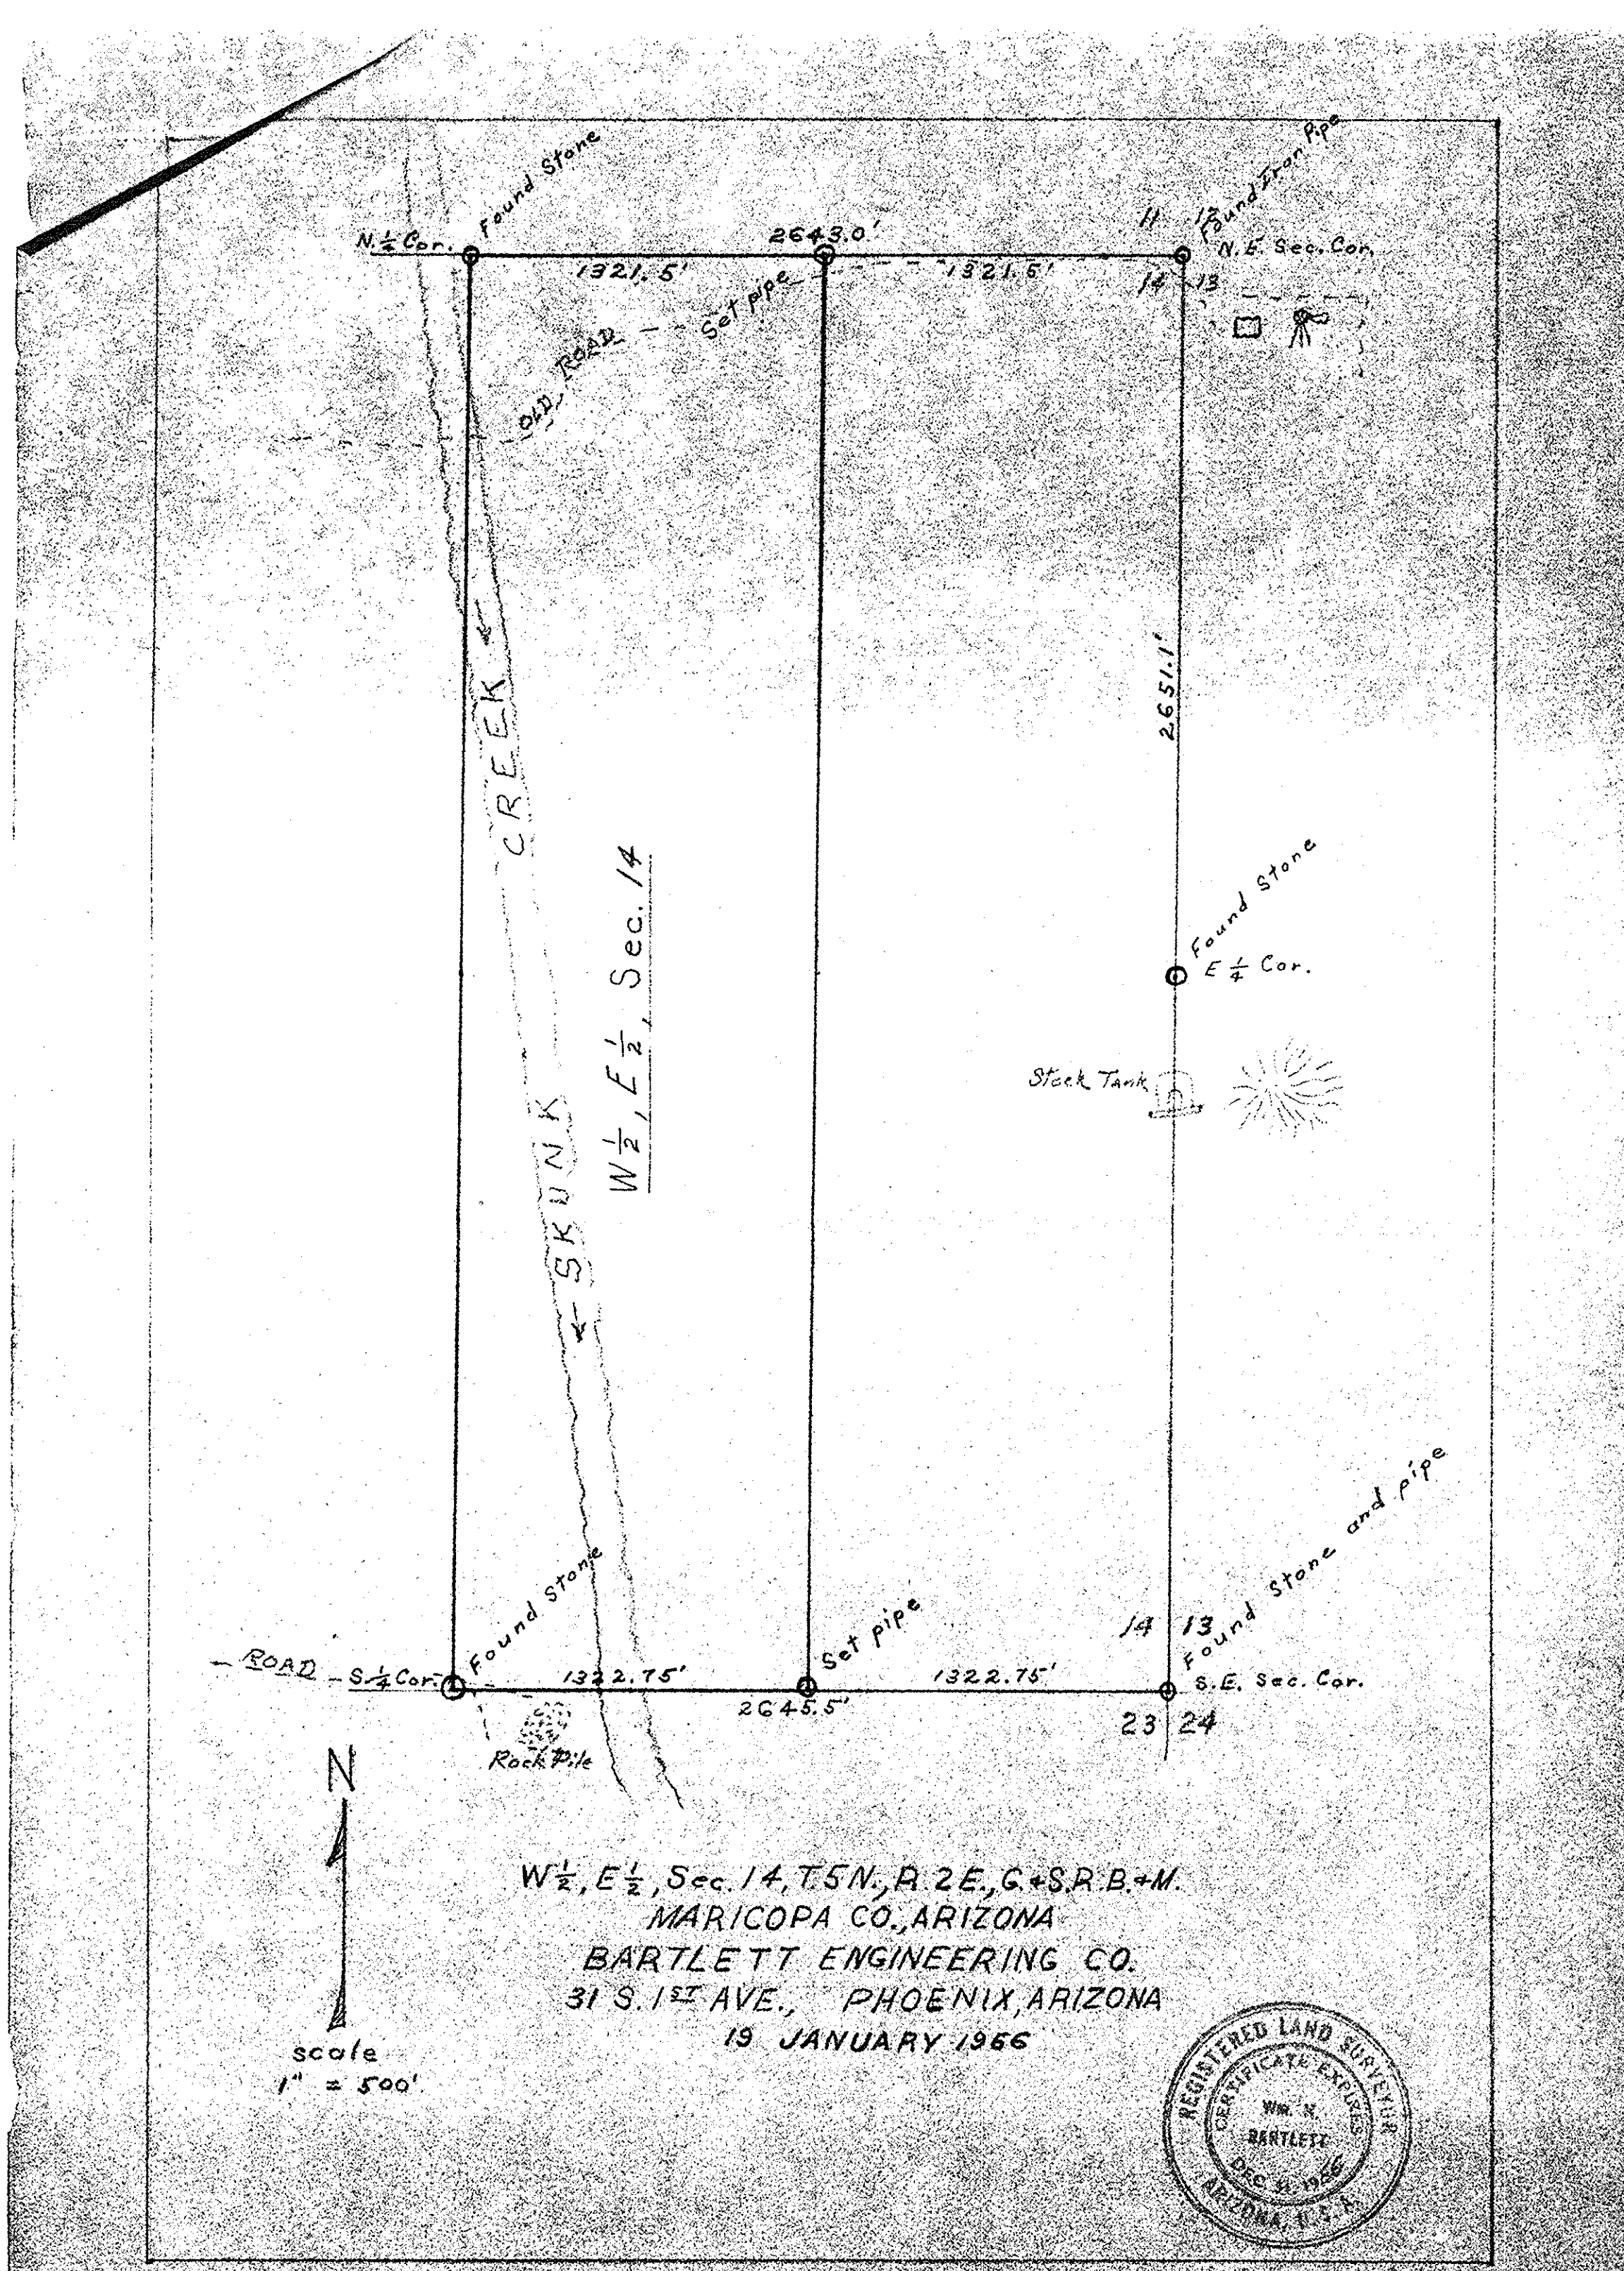
N. ¼ Cor.
Found Stone
2643.0'
1321.5'
1321.5'
Found Iron Pipe
N.E. Sec. Cor.
11
12
14
13
OLD ROAD
Set pipe
CREEK
SKUNK
W½, E½, Sec. 14
2651.1'
Found Stone
E ¼ Cor.
Stock Tank
Found Stone and pipe
14
13
Found Stone
ROAD
S. ¼ Cor.
1322.75'
Set pipe
1322.75'
S.E. Sec. Cor.
2645.5'
23
24
Rock Pile
N
W½, E½, Sec. 14, T.5N., R.2E., G.&S.R.B.&M.
MARICOPA CO., ARIZONA
BARTLETT ENGINEERING CO.
31 S. 1ST AVE., PHOENIX, ARIZONA
19 JANUARY 1966
scale
1" = 500'
REGISTERED LAND SURVEYOR
CERTIFICATE EXPIRES
WM. K. BARTLETT
DEC 31 1966
ARIZONA, U.S.A.

DIN # 58735-1