Note:
A 3/4" iron pipe was placed firmly beneath center of stone to help preserve original location.

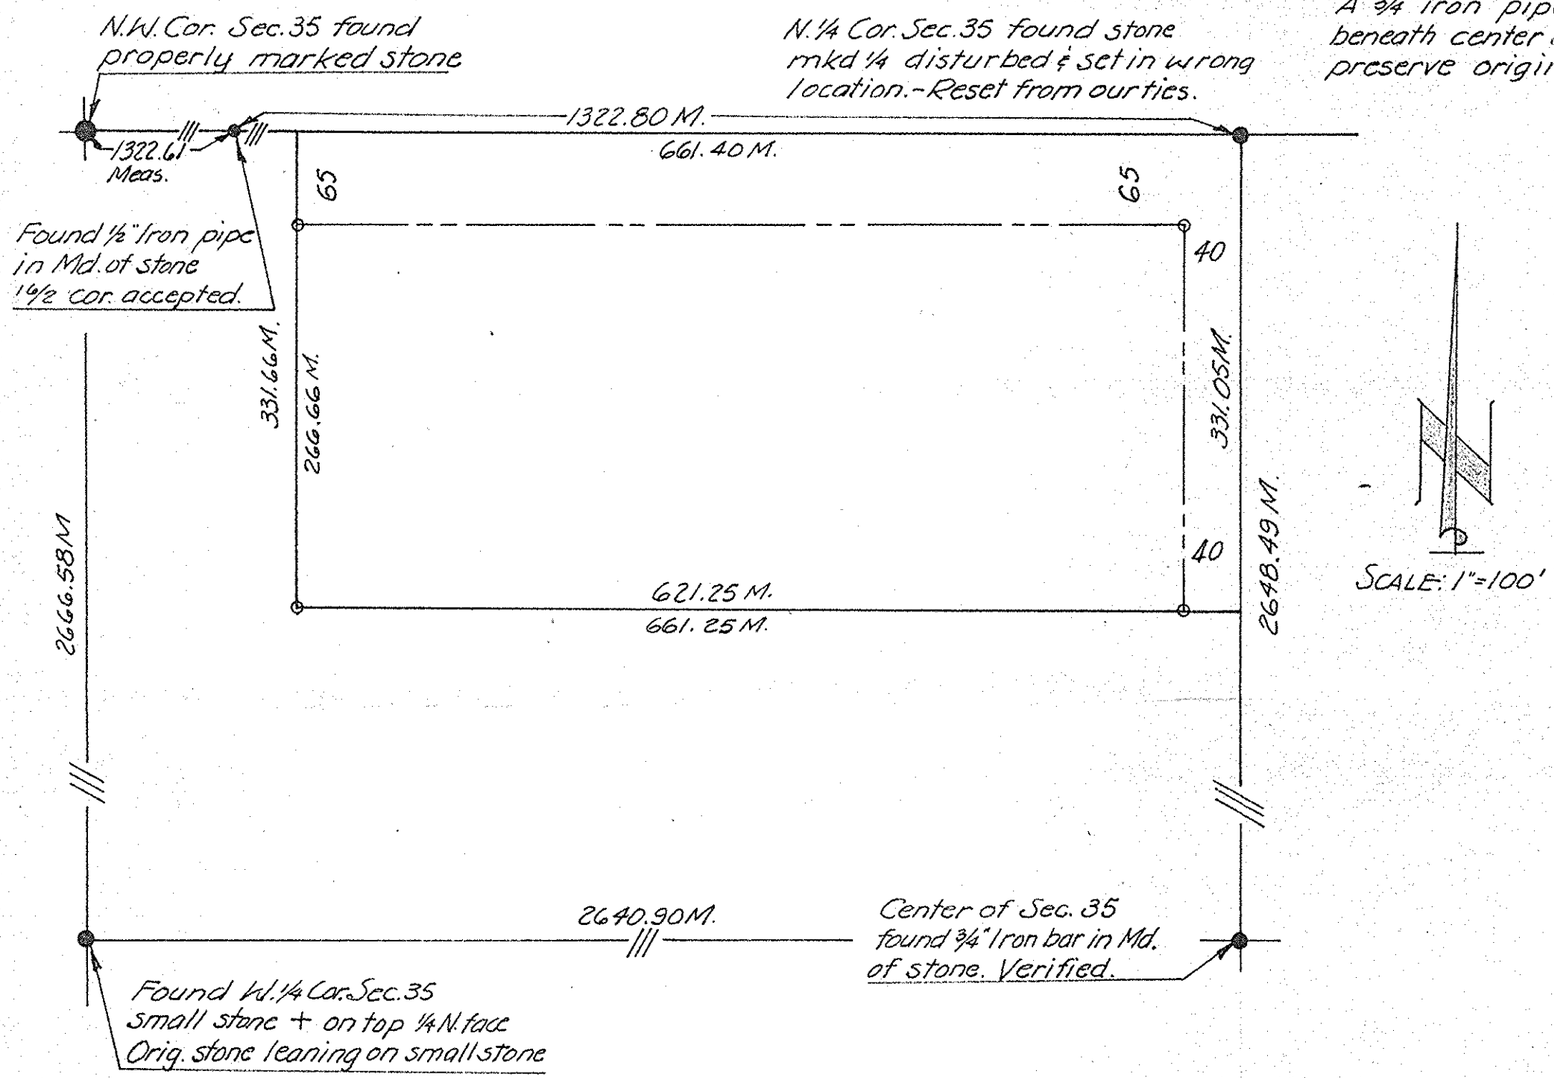

SCALE: 1"=100'

This is to certify that the survey of the premises hereon shown was made by me in October 1959 & November 1962.

Eugene V. Skelly
REG. LAND SURVEYOR.

Eugene V. Skelly
62

LEGEND:

o Corner set. (1/2" iron Pipe)
— - - — Right of Way line
M. Measured in field.

REPORT OF SURVEY JOB L-62-295

Of the North 1/2 of the N.E. 1/4 of the N.E. 1/4 of the N.W. 1/4 of Sec. 35, T.5 N., R.2 E., of the G. & S.R.B. & M. in Maricopa Co., Arizona.

For: Mr. Robert White
2802 W. Foothill Drive, Phoenix.

ARIZONA SURVEYING SERVICE

DIN # 58742-1