REPORT OF SURVEY

FOR

MR TOM IMLER

OF A PORTION OF SECTION 26,
T.4 N., R.3 E.
G & S.R.B. & M.
(The S½, S.W.¼, N.W.¼, Sec. 26)

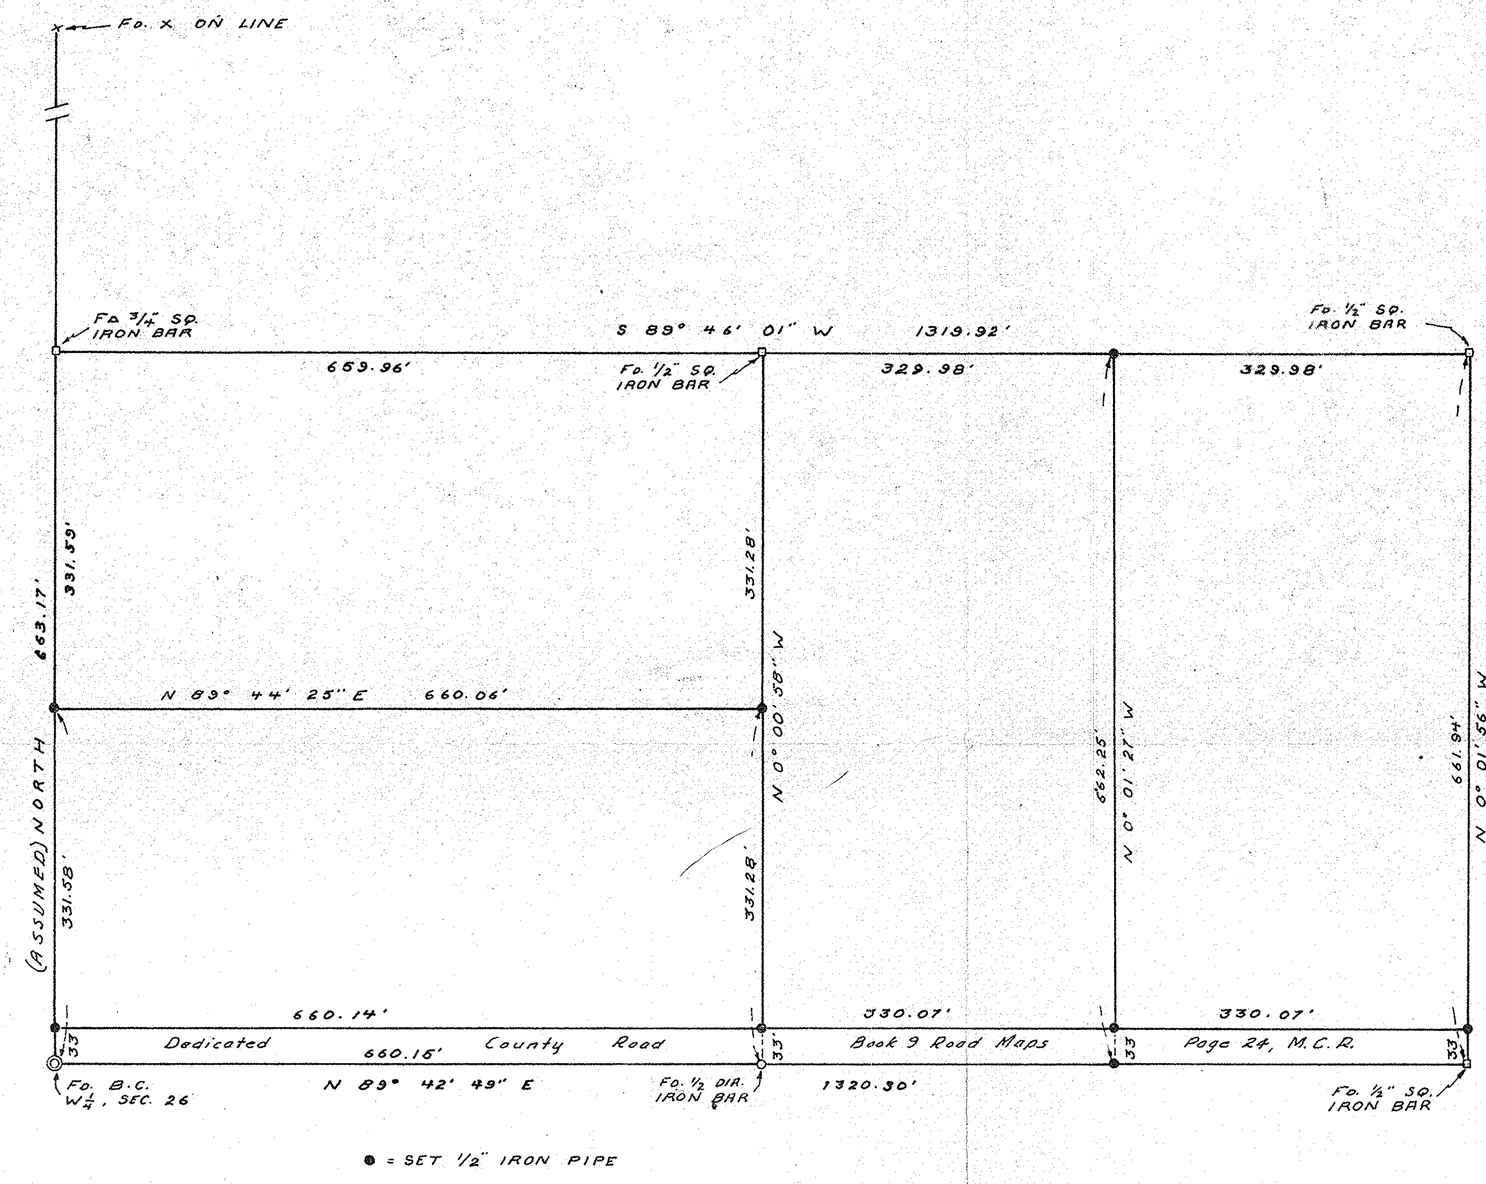

THIS IS TO CERTIFY THAT THE SURVEYS OF THE PREMISES HERE SHOWN WERE MADE UNDER MY DIRECTION DURING APRIL 1966.

Eugene V. Shelley

REGISTERED LAND SURVEYOR
CERTIFICATE NO. 1681
SHELLEY
Date Signed 5/8/66
ARIZONA, U.S.A.

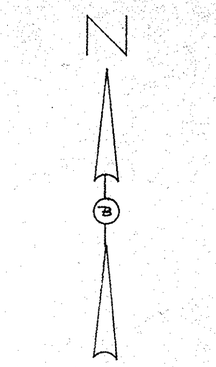

Scale 1" = 100'

Note: Cave Creek Road Alignment (Not Shown Hereon) as shown in Book Road Maps 9, Page 9, M.C.R. Falls in its full width within the parcel of land shown hereon.

ARIZONA SURVEYING SERVICE
1114 NORTH 7TH ST. PHOENIX, ARIZONA
L-66-453

DIN # 58770-1