AREAS

Gross	100,889 s.f.	-	2.316 Ac.
Roadway	20,889 s.f.	-	.480 Ac.
Net	80,000 s.f.	-	1.836 Ac.

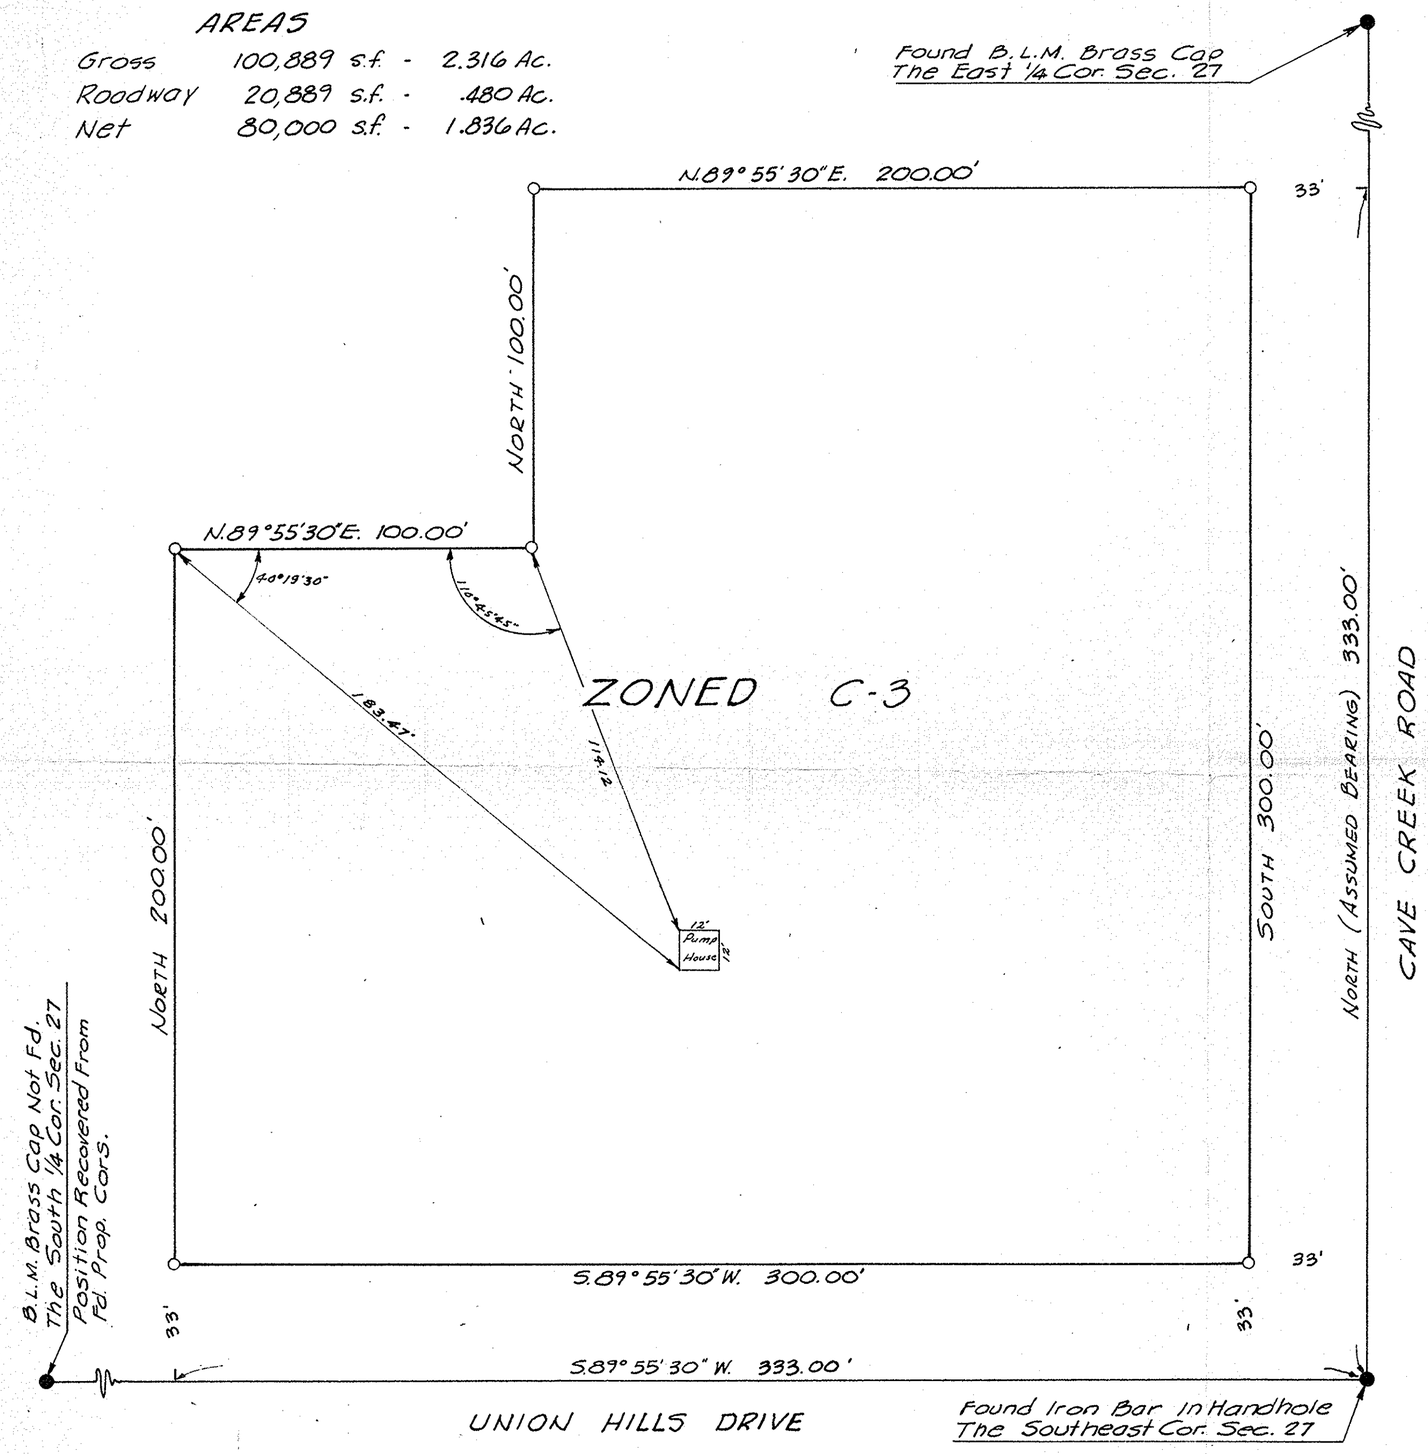

REPORT OF SURVEY

FOR

MRS. CLARA M. COLLINS

18810 Cave Creek Rd, Phoenix, Ariz.

OF

PART OF LOT 15, SEC. 27, T.4.N., R.3E., G.&S.R.B.&M., MAR. CO. ARIZ., AS SHOWN ON THE OFFICIAL PLAT ON FILE IN THE OFFICE OF THE U.S. BUR. OF LAND M'G'M'T.

N

Scale: 1" = 30'

LEGEND

○ — 1/2" Dia. iron pipe set.

This will certify that the survey shown hereon was made by me on Dec. 28, 1966.

Eugene V. Shelley

REGISTERED LAND SURVEYOR 1551 EUGENE V. SHELLEY ARIZONA, U.S.A. Date Signed 1/3/67

Note: Existing Driveway And Fences Not Shown Hereon.

ARIZONA SURVEYING SERVICE

1114 N. 7TH ST. PHOENIX, ARIZONA

Drawing No. L-66-472

DIN # 58772-1