REPORT OF SURVEY

FOR

MRS. CLARA M. COLLINS
18810 CAVE CREEK RD.
PHOENIX, ARIZONA

N

SCALE: 1" = 20'

SHOWING A PORTION OF U.S.B.L.M. LOT 16, SEC. 27, T4N, R3E, G&S.R.B&M, MARICOPA COUNTY, ARIZONA

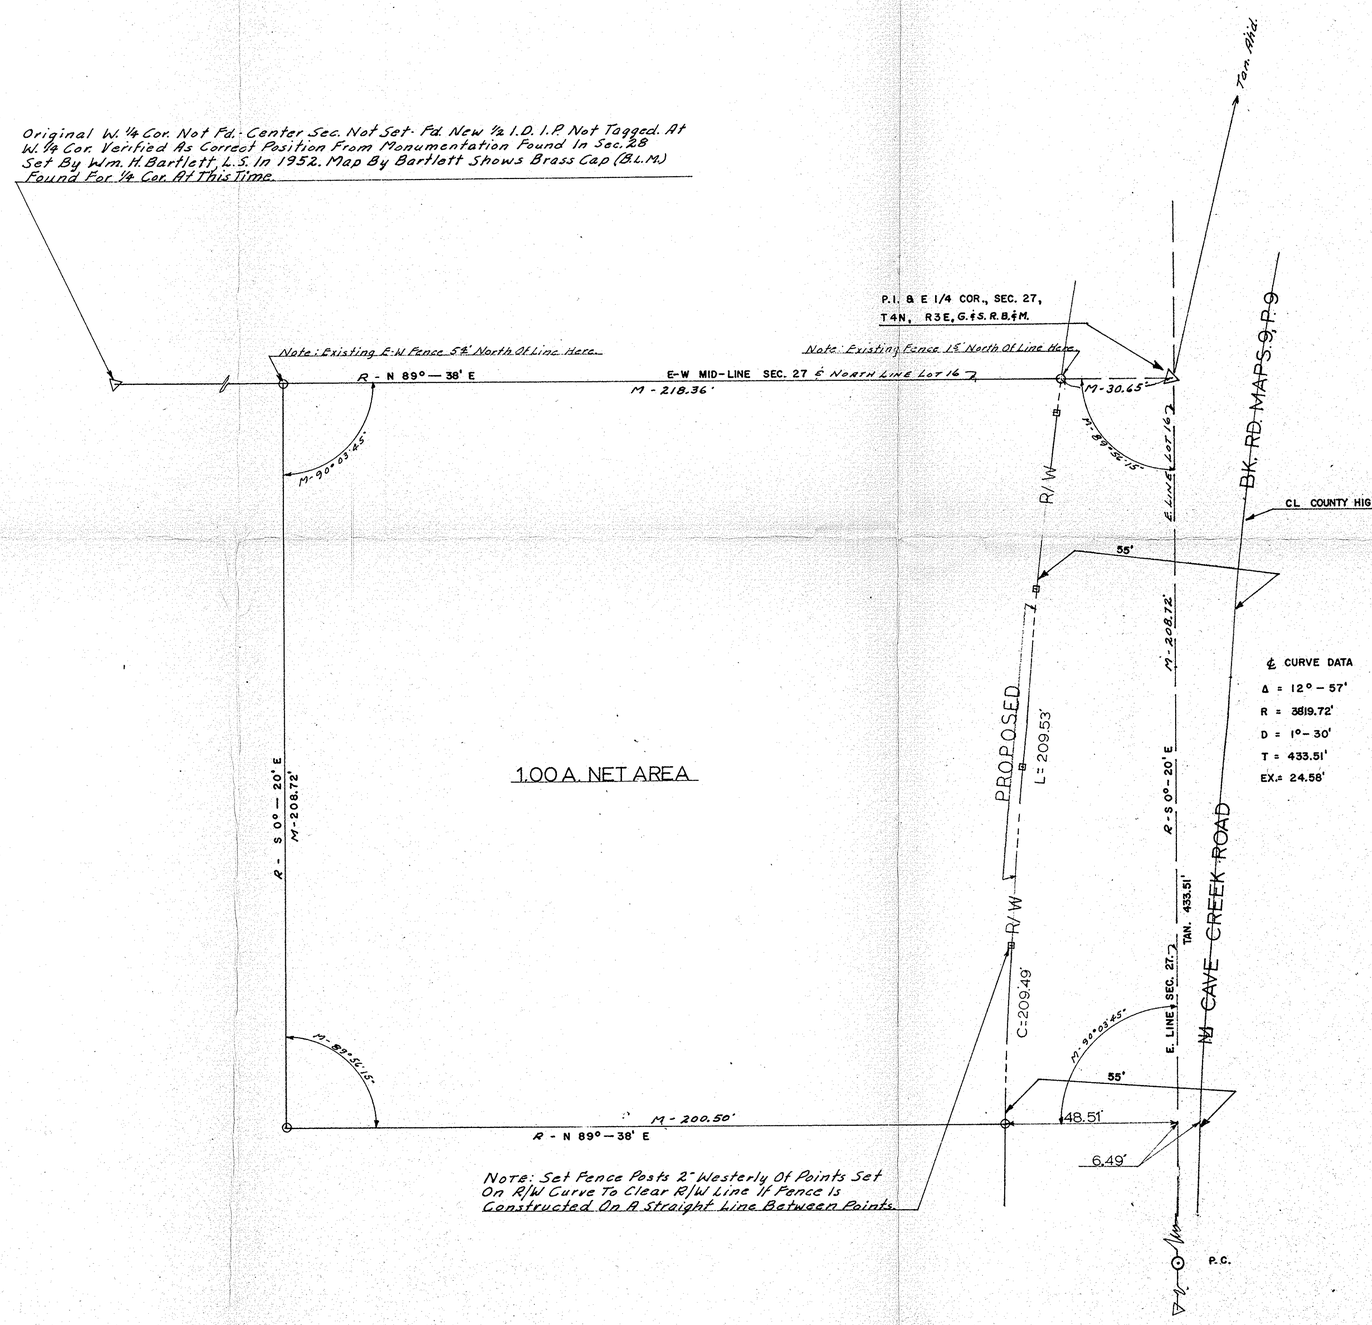

℄ CURVE DATA

Δ = 12° — 57'
R = 3819.72'
D = 1° - 30'
T = 433.51'
EX.= 24.56'

LEGEND:
R - Data From M.C.R. & U.S.B.L.M.
M - Measured In The Field.
C.R. - Calculated From R.
○ - 1/2" I.D.I.P. Tagged L.S. 16811 Set.
□ - 3/8" x 10" Long Bridge Spike Set.

Note: Existing Fence, Power Line, Etc. Along Cave Creek Road. Not Shown Hereon.

This Will Certify That The Field Work For The Survey Shown Hereon Was Done Under My Supervision During The Month Of April, 1970.

Eugene A. Skelley

REGISTERED LAND SURVEYOR CERTIFICATE NO. 16811 EUGENE A. SKELLEY ARIZONA, U.S.A. Date Signed 4/21/70

REGISTERED LAND SURVEYOR CERTIFICATE NO. 16811 EUGENE A. SKELLEY ARIZONA, U.S.A. Date Signed 4/21/70

Date Drawn 4/21/70 Drawn By Checked By

ARIZONA SURVEYING SERVICE
2802 W. SOLANO DR. N., PHOENIX, ARIZONA
DRAWING NO. L-70-1578

DIN # 58773-1