LEECE & SHELLMAN 1084 3072 FISH

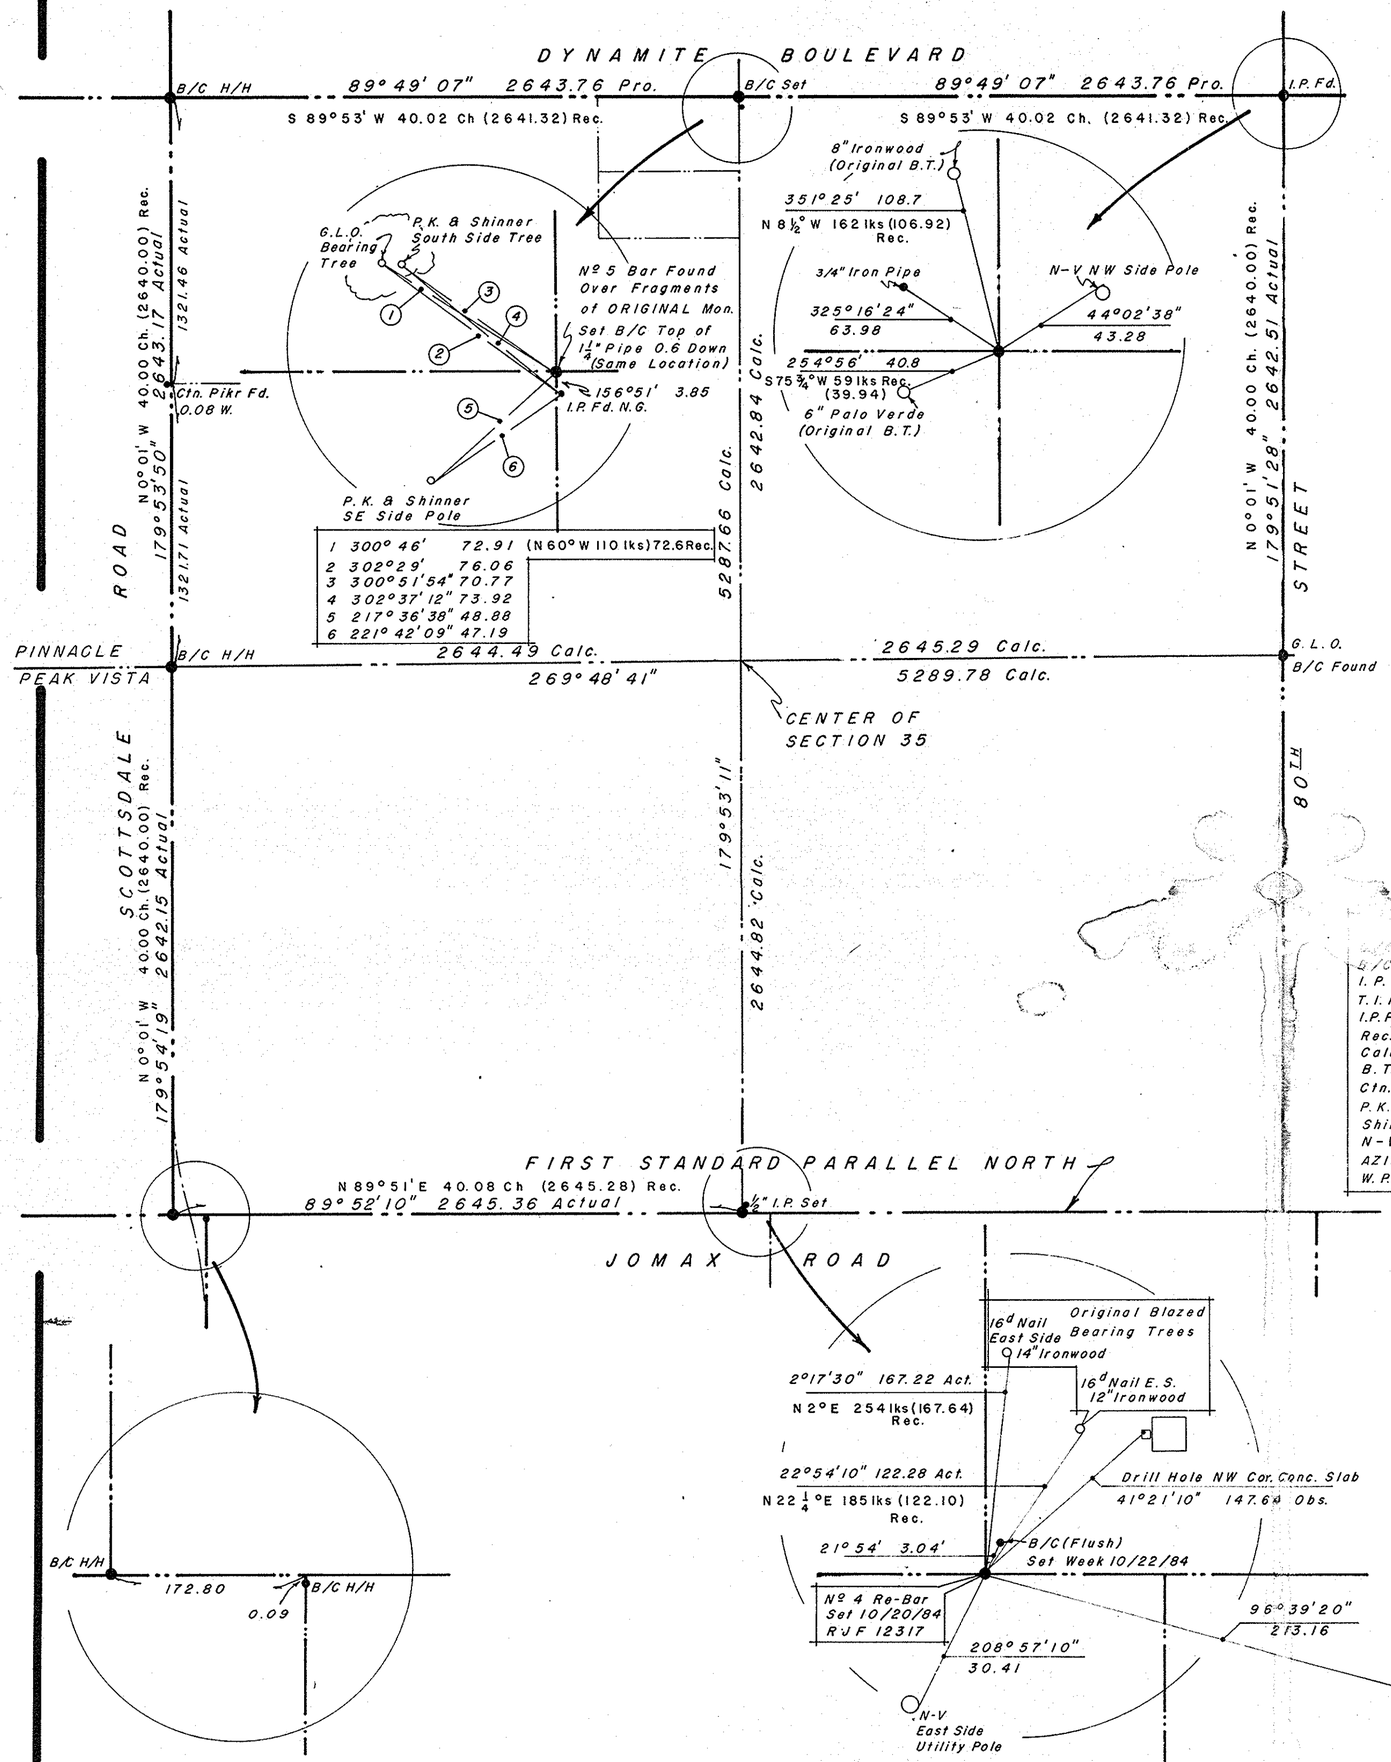

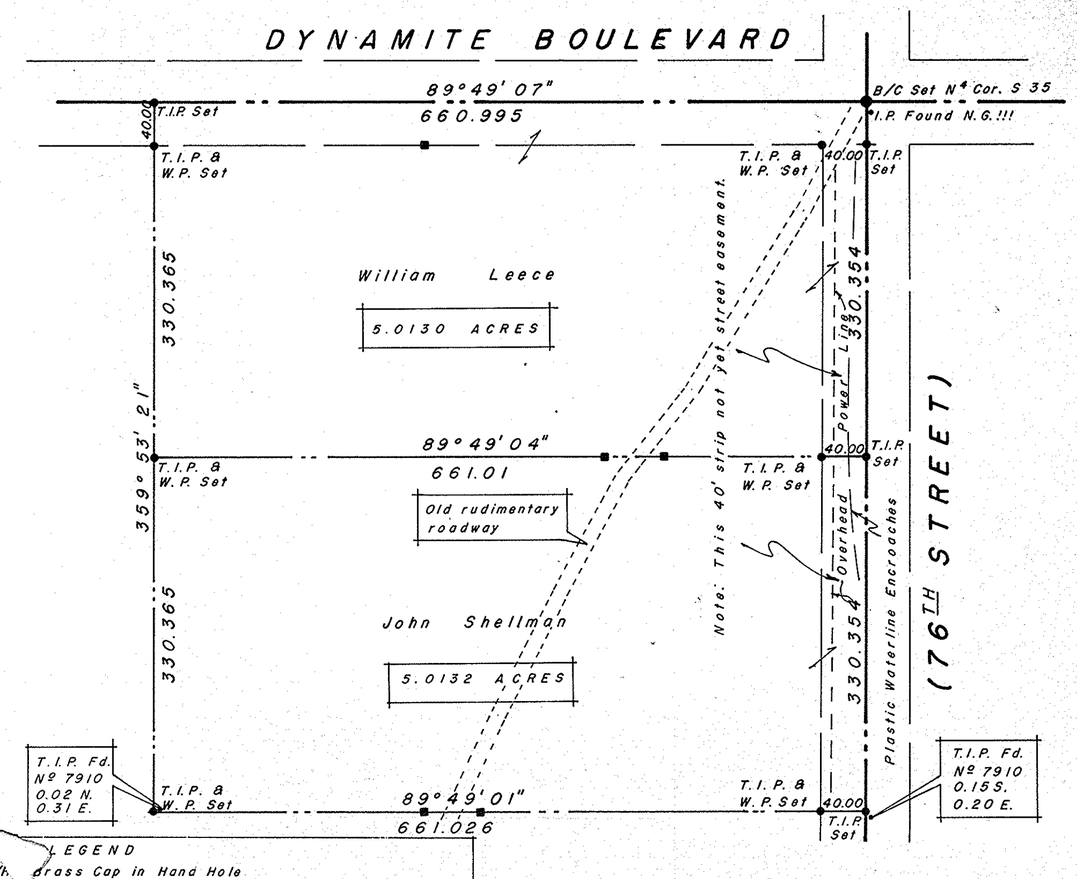

LEGEND

H/h	= Brass Cap in Hand Hole
B/C	= Brass Cap, Flush With Pavement Surface
I.P.	= Solid Iron Bar (Iron Pin)
T.I.P.	= Tagged Iron Pin
I.P.P.	= Iron Pipe
Rec.	= Distance / Direction Per Record (Vert. Letters).
Calc.	= " / " Per Indirect Process
B.T.	= Bearing Tree Marked By General Land Office
Ctn. Pikr.	= Cotton Picker Spindle
P.K.	= Parker - Kalon Masonry Nail
Shinner	= Thin - Gauge Metal Disc 1½" Diameter
N-V	= 16d Nail Projecting ¼" & Two Bent Nails, Thus:
AZIMUTH	= Whole - Circle Direction of a Line
W.P.	= Steel Witness Post

Recorded in Book 275 Pg. 3
Maricopa County Record of Plats

North Half of NE⁴ of NE⁴ of NW⁴ & South Half of NE⁴ of NE⁴ of NW⁴ OF SECTION 35
T 5 N R 4 E GILA & SALT RIVER MERIDIAN, MARICOPA COUNTY, ARIZONA

SURVEYED FOR (RESPECTIVELY)

WILLIAM LEECE and JOHN SHELLMAN

I HEREBY CERTIFY THAT I HAVE SURVEYED THE LAND SHOWN ON THIS PLAT, THAT THIS PLAT IS A TRUE AND CORRECT REPRESENTATION OF THAT SURVEY, THAT I HAVE FOUND OR SET THE SURVEY MARKS SO INDICATED HEREON AND THAT THIS SURVEY AND PLAT COMPLIES WITH THE "RECOMMENDED MINIMUM PROCEDURAL AND PERFORMANCE GUIDELINES FOR LAND SURVEYING SERVICES IN THE STATE OF ARIZONA," AS ADOPTED MAY 14, 1983 BY THE ARIZONA PROFESSIONAL LAND SURVEYORS, (ACCURACY ZONE 'B', 1:10000).

NORTH

REGISTERED LAND SURVEYOR
CERTIFICATE NO. 12317
ROBERT JAMES FISH
Date Signed 10/30/84
ARIZONA, U.S.A.

R. J. FISH, RLS 12317
3408 W. PURDUE
PHOENIX, AZ., 85021
(602) 866 2126

AZIMUTHS RECKONED
CLOCKWISE FROM ASTRO NORTH PER SOLAR OBS. AT N. QUARTER CORNER.

100 0 100 200 300 400 500 600

SCALE 1" = 100'

DIN # 58774-1