658.52

REPORT OF SURVEY

FOR

EUGENE HARBOUR & LORETTA E. HARBOUR

P.O. BOX 735, CAREFREE ARIZONA

THE PORTION OF THE NW¼, SW¼, SW¼, OF SEC. 12, T. 5N., R.4E., G.&S.R. B.& M., MAR. CO. ARIZONA, SHOWN HEREON

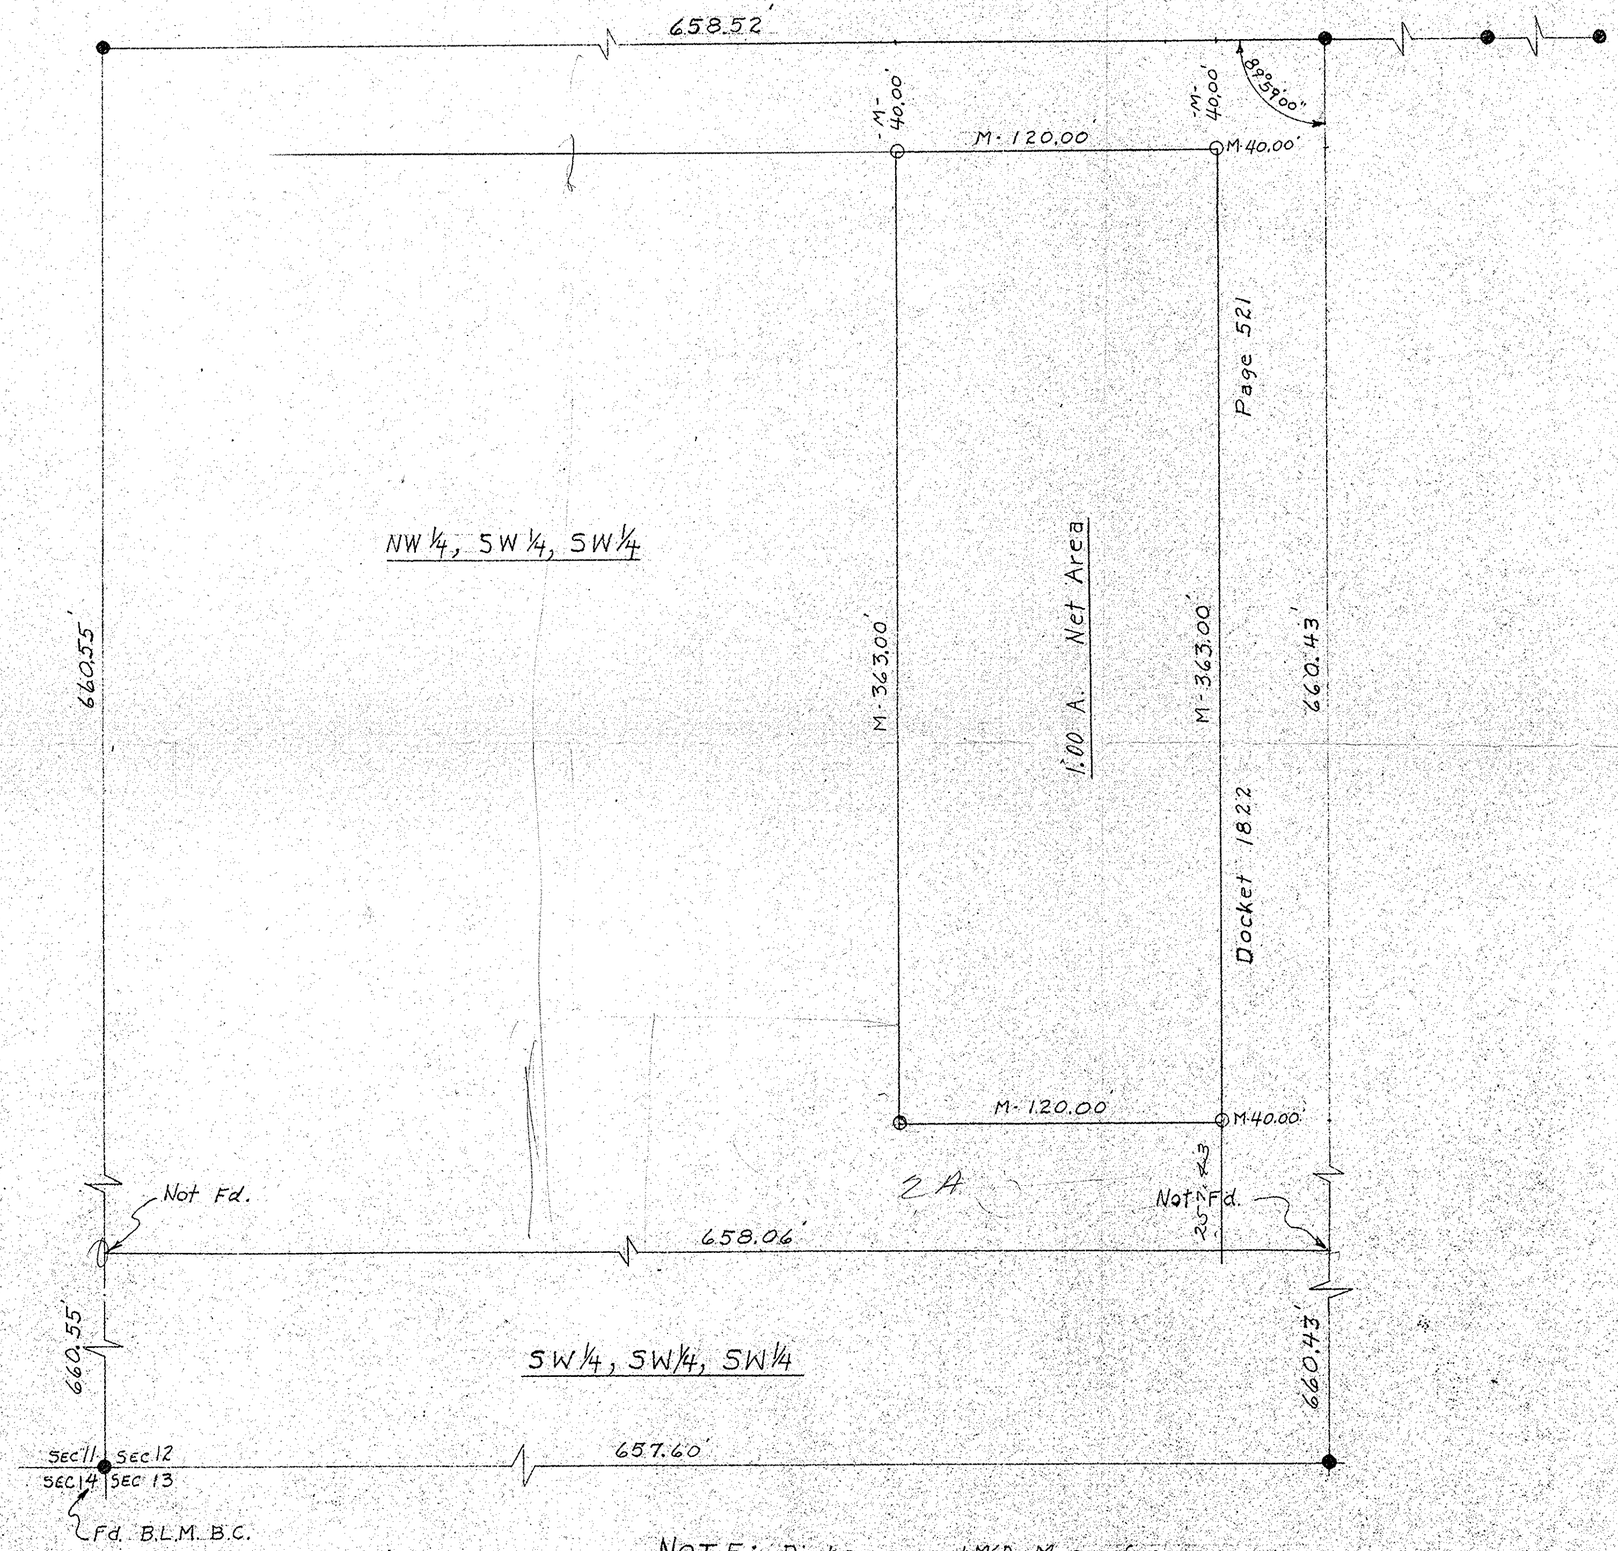

N

Scale: 1" = 40'

● Iron Pipe Fd., Set By W.H. Bartlett R.L.S., Oct. 1953.

O - Iron Pipe Tagged LS 1681 Set This Survey

M- Measured in field

This will Certify that the Survey shown hereon was done under my supervision during month of February

Eugene Skelley

REGISTERED LAND SURVEYOR CERTIFICATE NO. 1681 EUGENE E. SKELLEY MAR. SURVEYOR ARIZONA, U.S.A.

NOTE: Distances not MKD. M are from Bartlett 1953 Survey

ARIZONA SURVEYING SERVICE

2802 W. Solano Dr. N., PHOENIX ARIZONA

DRAWING No. L-70-1574

DIN # 58777-1