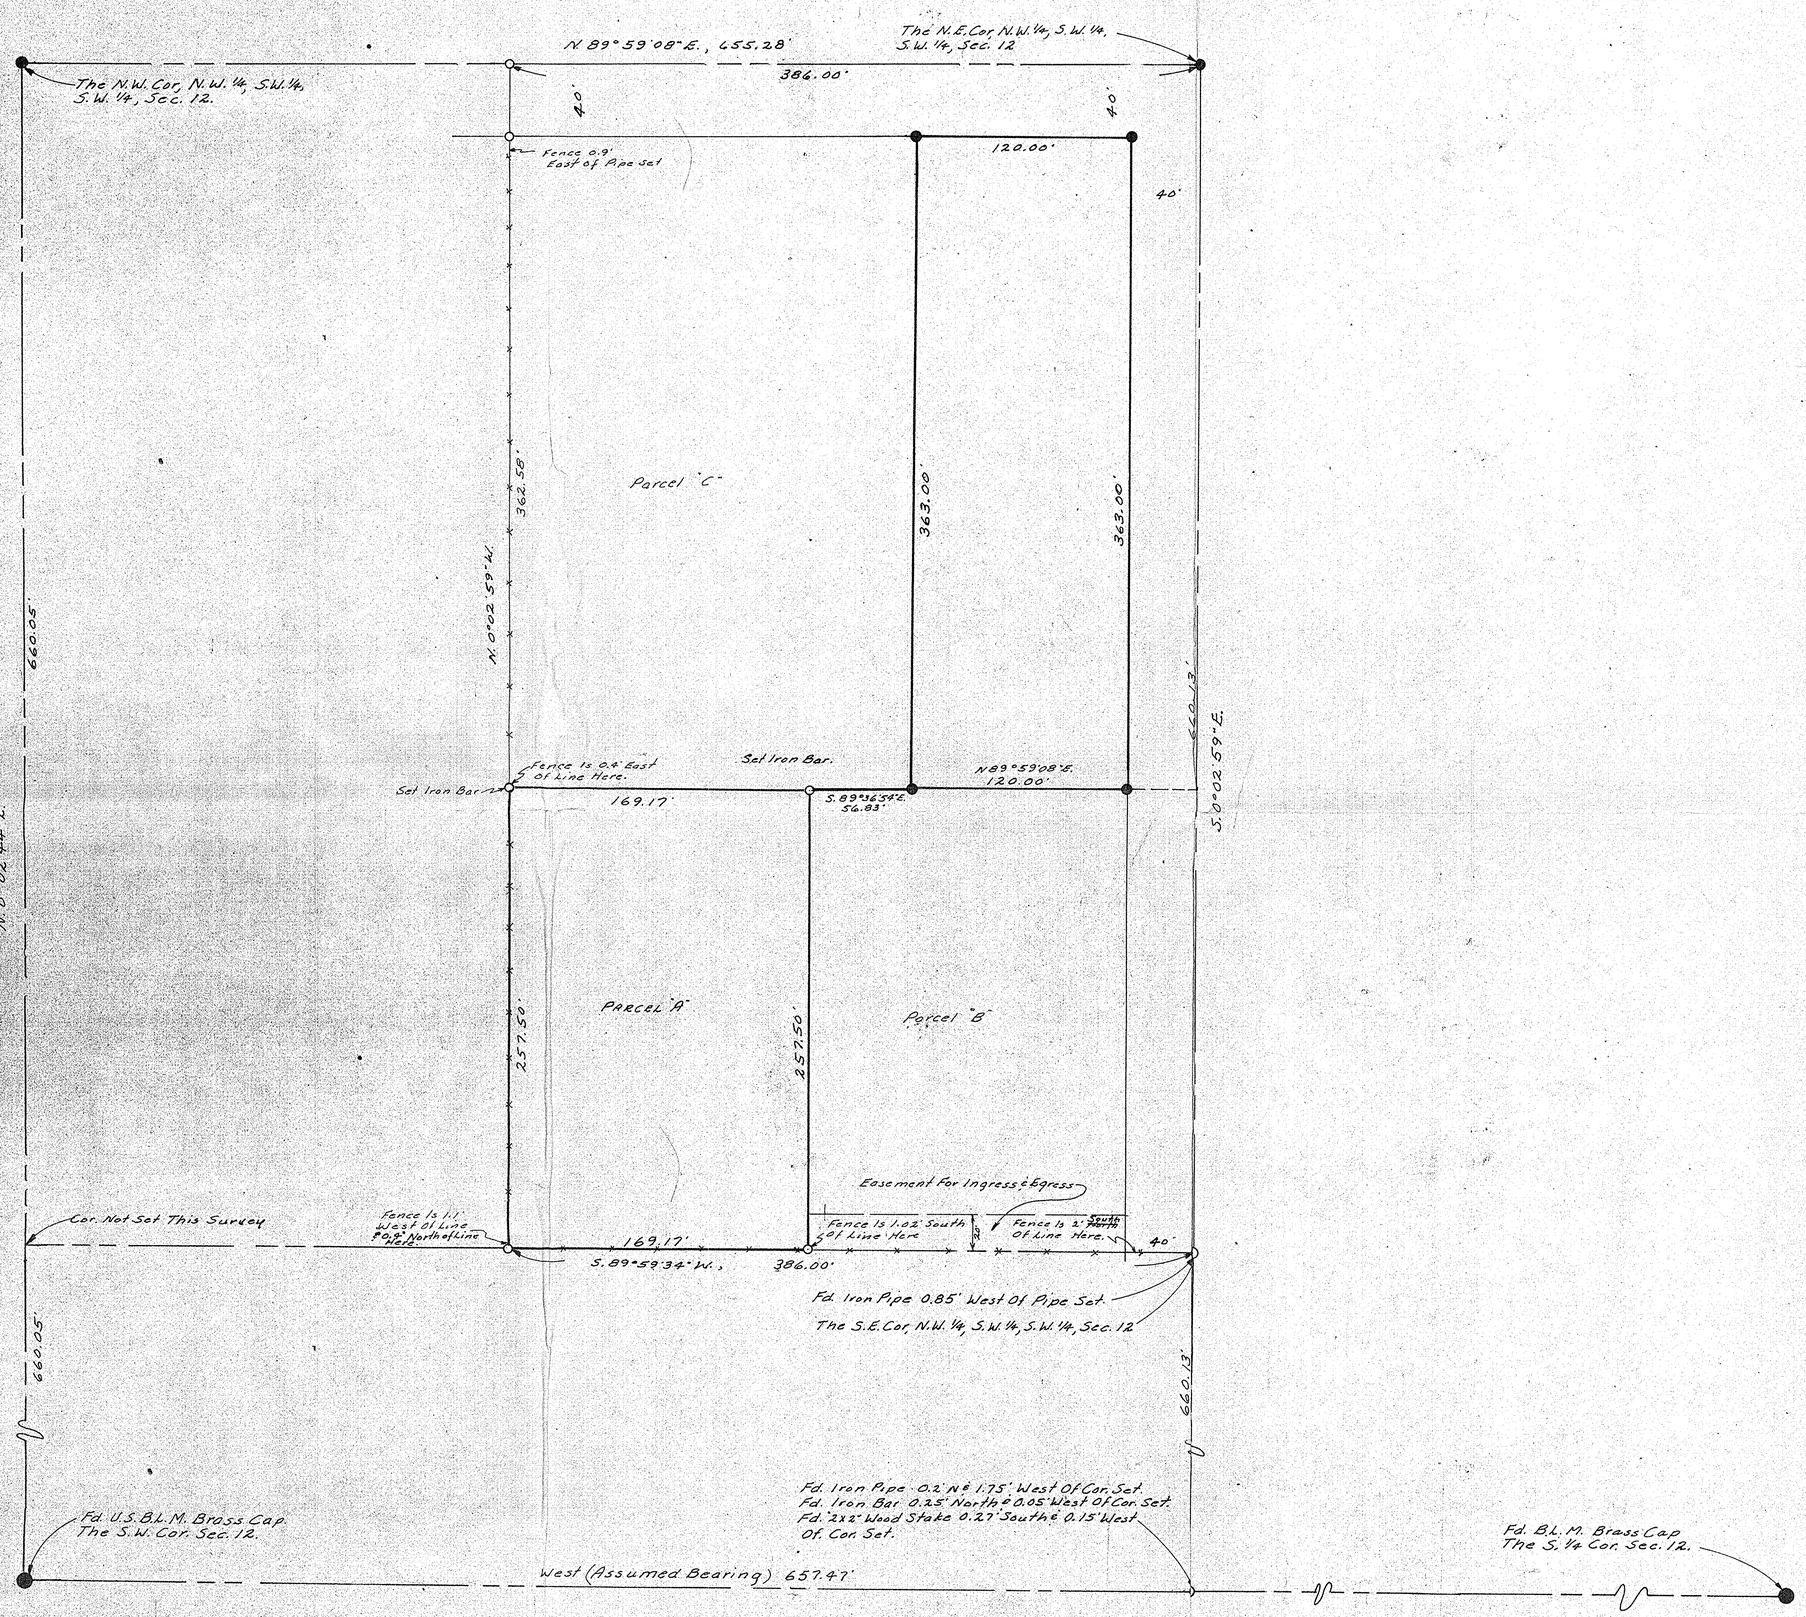

REPORT OF SURVEY

OF

A Portion Of The N.W. 1/4, S.W. 1/4, S.W. 1/4, Sec. 12, T.5N., R.4E., G&S.R.B.&M., Mar. Co., Arizona.

FOR

MRS. LORETTA HARBOUR

Star Rte 2, Box 171
CAVE CREEK, ARIZONA

N

Scale: 1" = 40'

LEGEND

- ● = Monument Found
- ● = Iron Pipe or Iron Bar Found
- ○ = 1/2" I.D. Iron Pipe Tagged L.S. 1681 Set This Survey
- R = Data From Maricopa County Records
- CR = Calculated From R
- M = Measured in Field
- CM = Calculated From M
- = Wire or Wood Fence
- = Chain Link Fence
- = Block or Stone Wall

Note: No Other Existing Improvements Are Shown

Note: Road R/W Shown Is Per Dkt 1822, P.541, M.C.R.

Note: Revised this date to add data for Parcels "B" and "C" as Shown and to correct fence note in S.E. Cor. Parcel "B."

Eugene V. Shelley

REGISTERED LAND SURVEYOR 1681 EUGENE V. SHELLEY Date Signed 3/8/74 ARIZONA, U.S.A.

CERTIFICATION: This will certify that the survey shown hereon was done under my supervision during the month of Feb., 1974.

Eugene V. Shelley

REGISTERED LAND SURVEYOR 1681 EUGENE V. SHELLEY Date Signed 3/8/74 ARIZONA, U.S.A.

ARIZONA SURVEYING SERVICE
5704 N. 27th AVENUE, PHOENIX, ARIZONA
Drawing No. L-74-1791, & L-74-3797 Phone: 242-0539

DIN # 58778-1