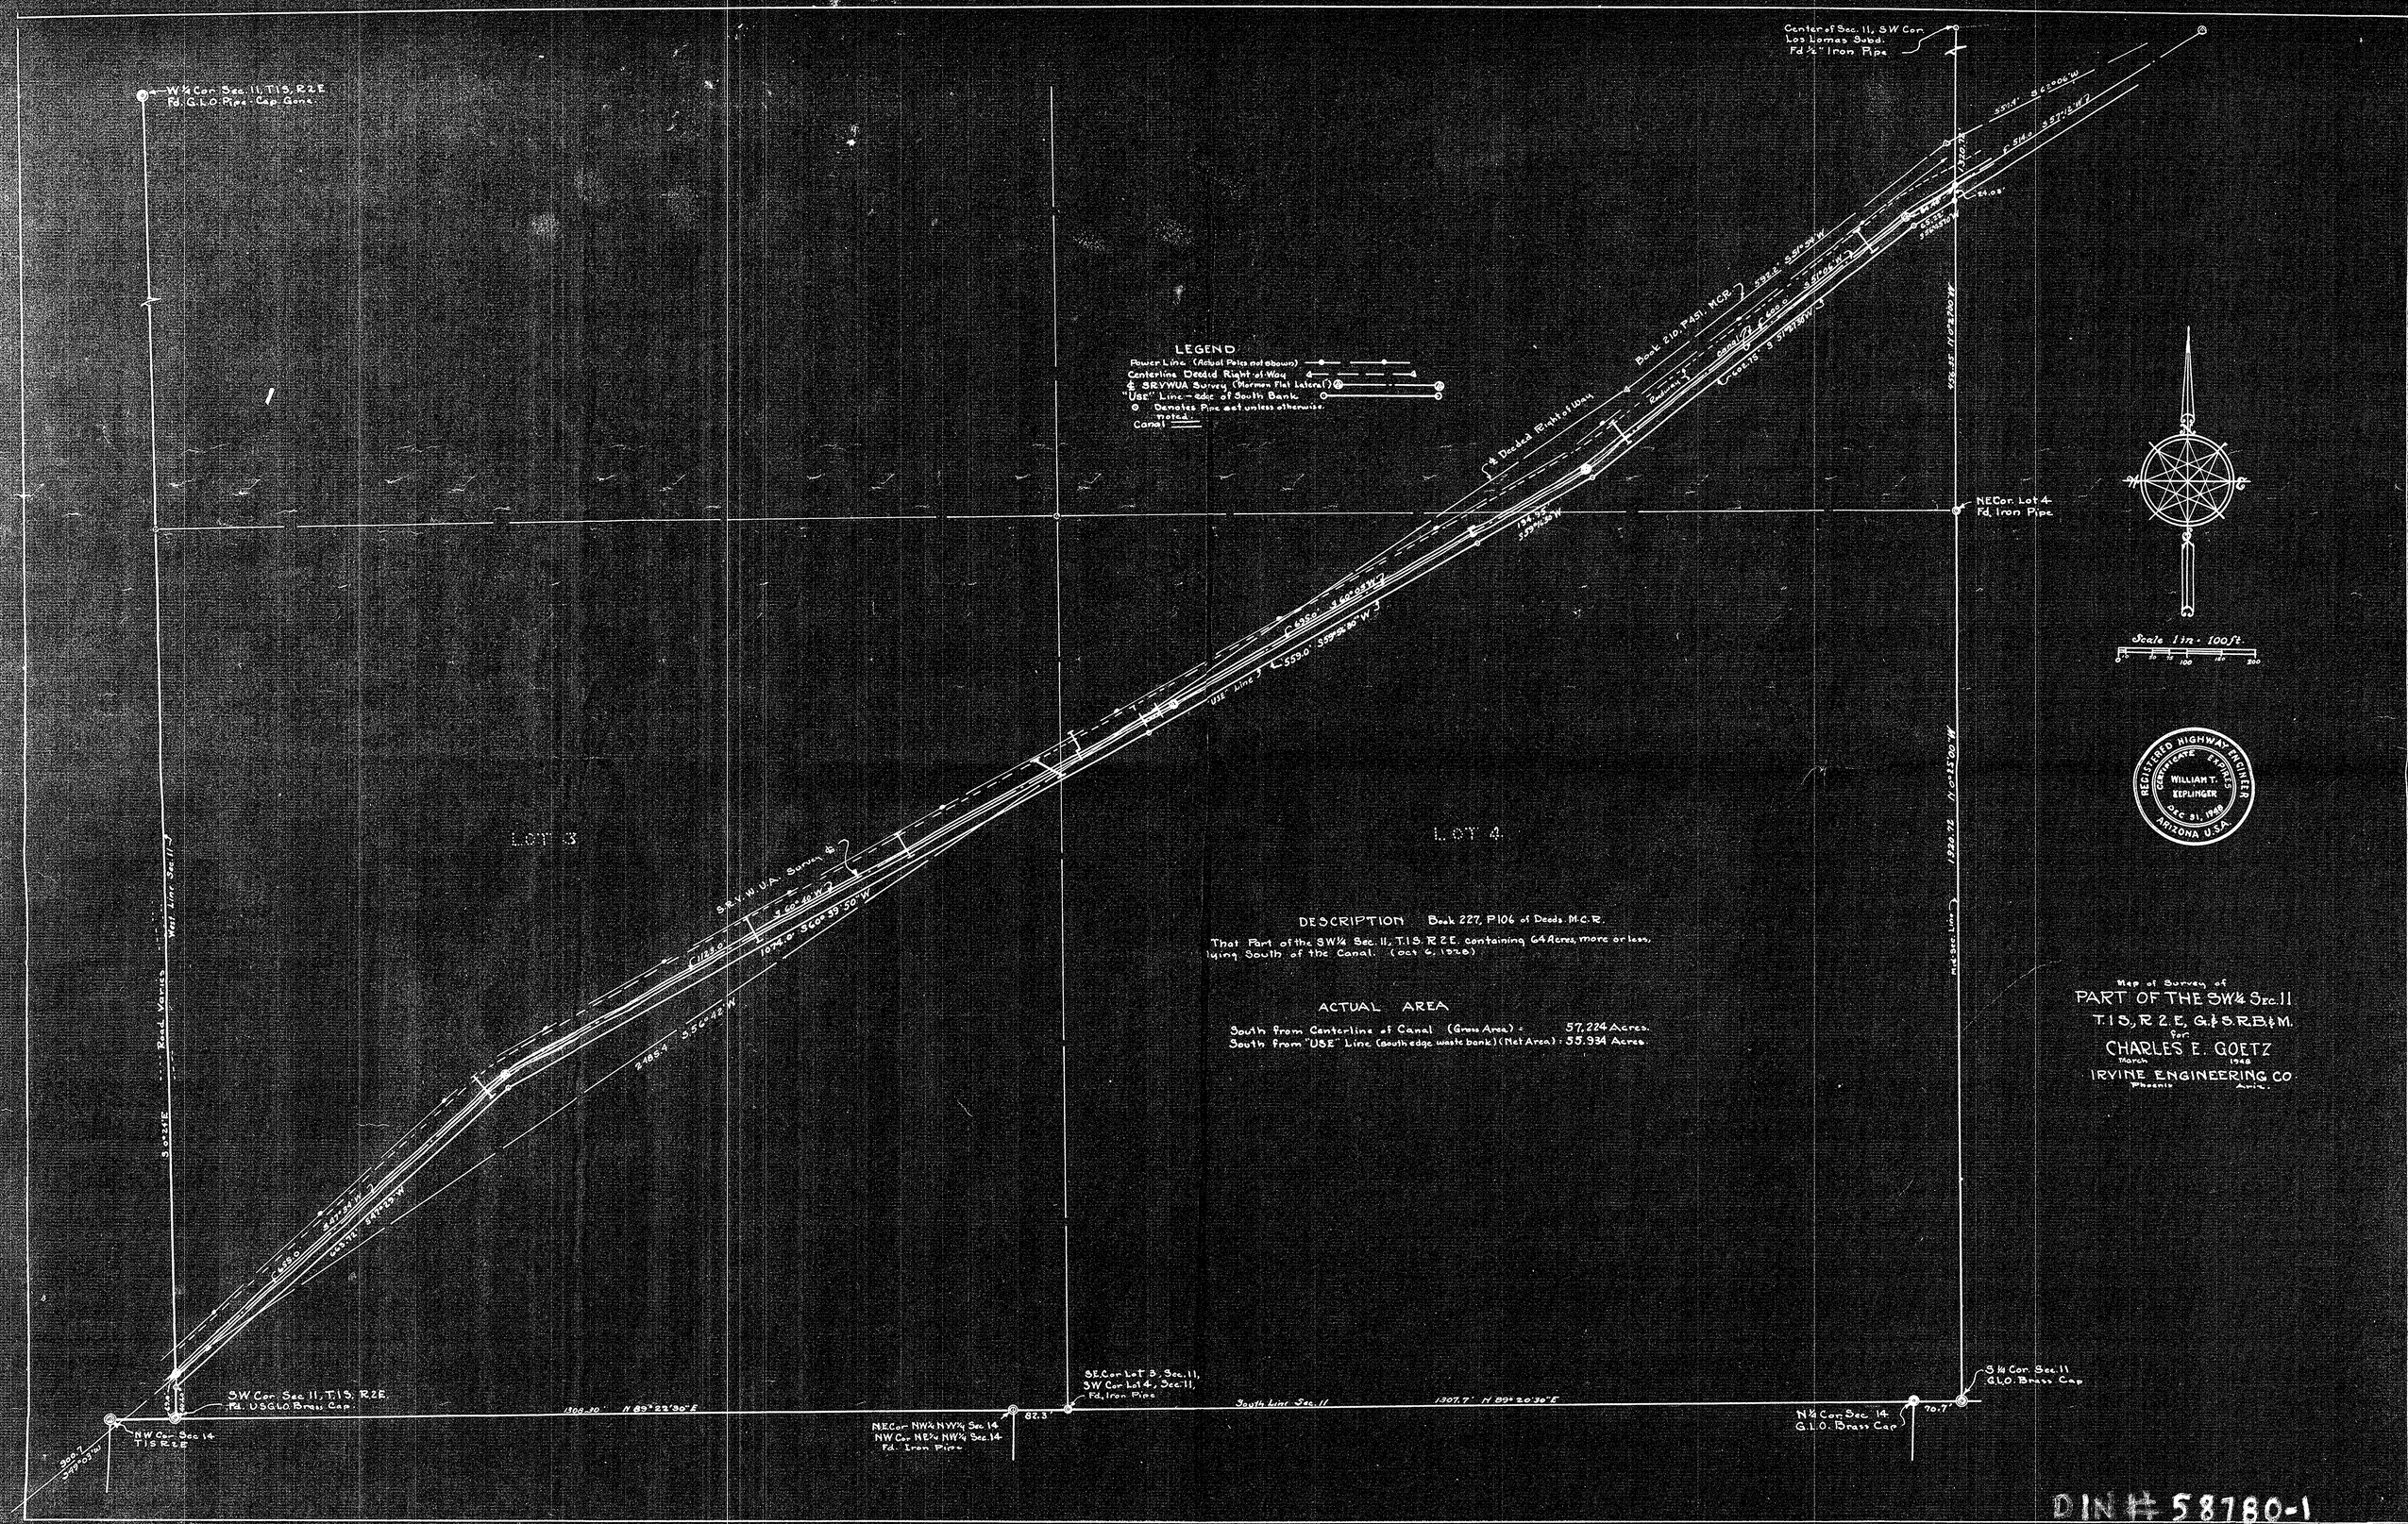

W¼ Cor. Sec. 11, T1S, R2E
Fd. G.L.O. Pipe - Cap Gone
Center of Sec. 11, SW Cor.
Los Lomas Subd.
Fd ½" Iron Pipe
LEGEND
Power Line (Actual Poles not shown)
Centerline Deeded Right-of-Way
℄ SRVWUA Survey (Mormon Flat Lateral)
"USE" Line - edge of South Bank
Denotes Pipe set unless otherwise noted.
Canal
Book 210, P451, M.C.R.
℄ Deeded Right of Way
Canal
Roadway
NE Cor. Lot 4
Fd. Iron Pipe
Scale 1 in. = 100 ft.
REGISTERED HIGHWAY ENGINEER
CERTIFICATE EXPIRES
WILLIAM T. KEPLINGER
DEC 31, 1948
ARIZONA U.S.A.
LOT 3
LOT 4
S.R.V.W.U.A. Survey ℄
West Line Sec. 11
Road Varies
Mid Sec. Line
DESCRIPTION Book 227, P106 of Deeds, M.C.R.
That Part of the SW¼ Sec. 11, T.1S. R.2E. containing 64 Acres, more or less, lying South of the Canal. (Oct 6, 1928)
ACTUAL AREA
South from Centerline of Canal (Gross Area) = 57.224 Acres.
South from "USE" Line (south edge waste bank) (Net Area) = 55.934 Acres.
Map of Survey of
PART OF THE SW¼ Sec. 11
T.1S., R.2E., G.&S.R.B.&M.
for
CHARLES E. GOETZ
March 1948
IRVINE ENGINEERING CO.
Phoenix Ariz.
SW Cor. Sec. 11, T.1S. R.2E.
Fd. USGLO Brass Cap
NW Cor. Sec. 14
T1S R2E
1300.30' N 89°22'30"E
NE Cor. NW¼ NW¼ Sec. 14
NW Cor. NE¼ NW¼ Sec. 14
Fd. Iron Pipe
82.3'
SE Cor. Lot 3, Sec. 11,
SW Cor. Lot 4, Sec. 11,
Fd. Iron Pipe
South Line Sec. 11
1307.7' N 89°20'30"E
N¼ Cor. Sec. 14
G.L.O. Brass Cap
70.7'
S¼ Cor. Sec. 11
G.L.O. Brass Cap
DIN # 58780-1