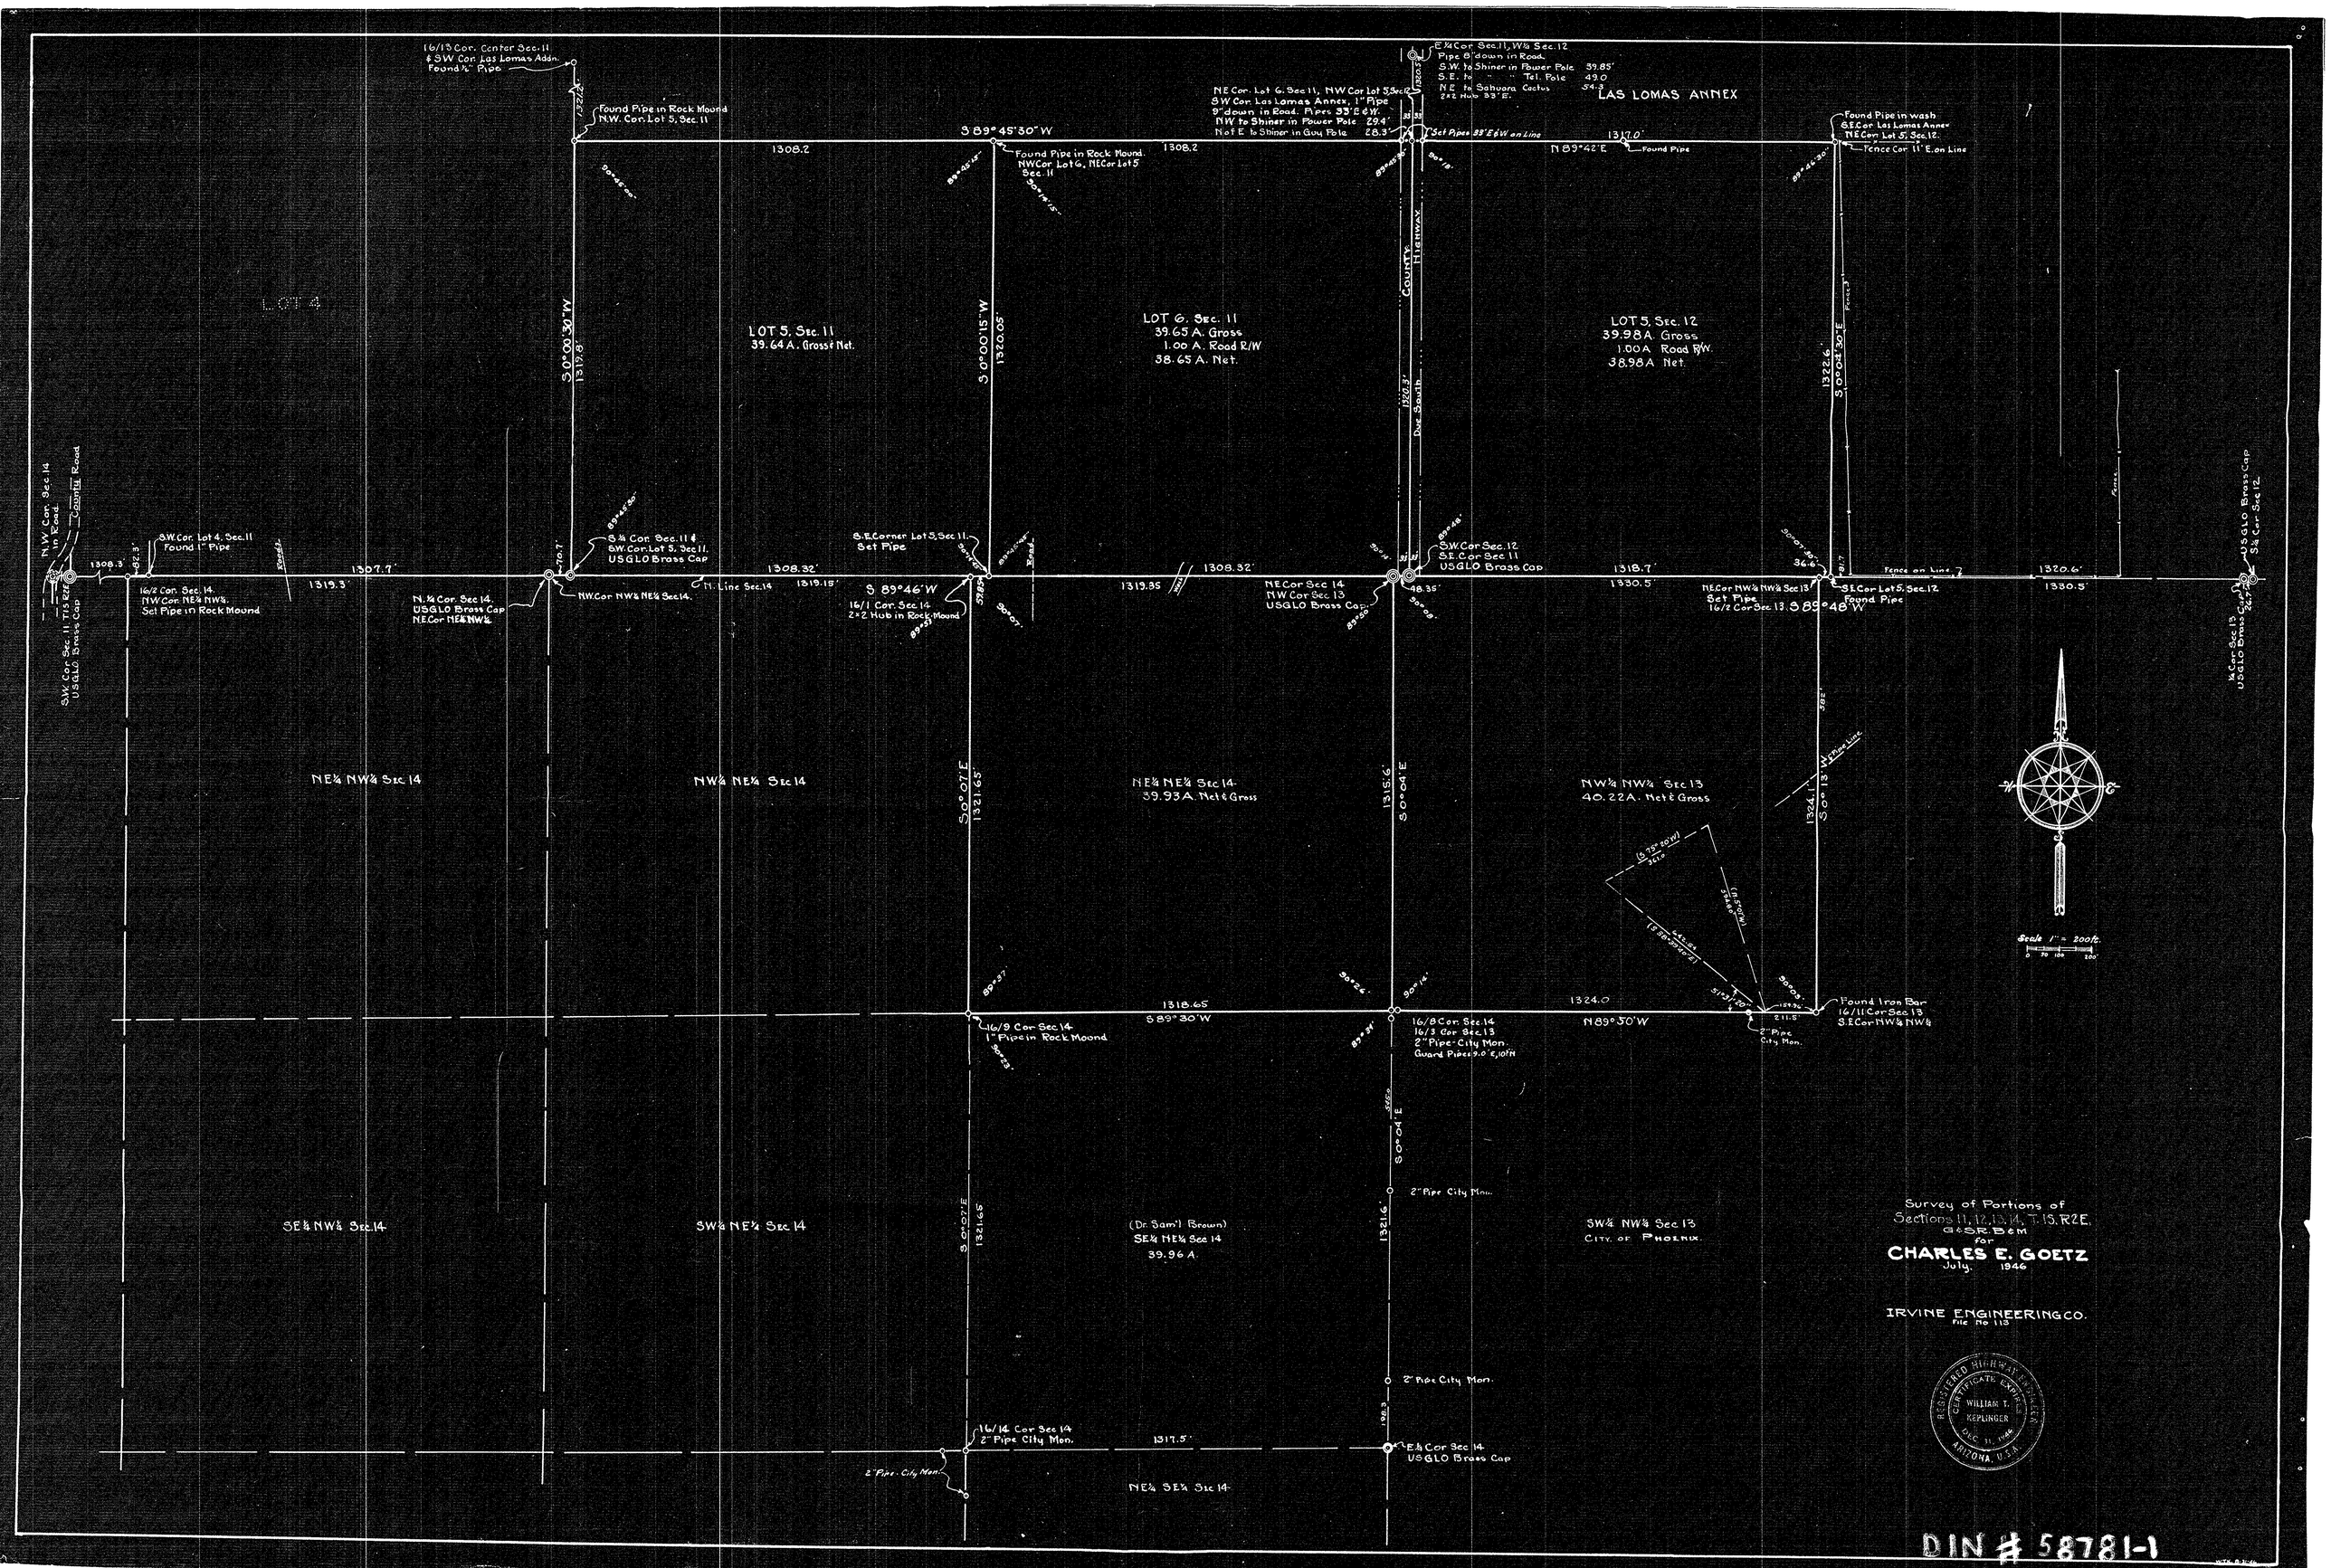
LAS LOMAS ANNEX
16/13 Cor. Center Sec. 11 & SW Cor. Las Lomas Addn. Found ¾" Pipe
Found Pipe in Rock Mound N.W. Cor. Lot 5, Sec. 11
S 89°45'30" W
1308.2
Found Pipe in Rock Mound. NW Cor Lot 6, NE Cor Lot 5 Sec. 11
N 89°42' E
Found Pipe
Found Pipe in wash S.E. Cor Las Lomas Annex NE Cor Lot 5, Sec. 12.
Fence Cor 11' E. on Line
E¼ Cor Sec. 11, W½ Sec. 12
Pipe 8" down in Road.
S.W. to Shiner in Power Pole 39.85'
S.E. to " " " Tel. Pole 49.0
N.E. to Sahuara Cactus 34.3
2x2 Hub 33' E.
NE Cor. Lot 6, Sec. 11, NW Cor Lot 5 Sec. 12
SW Cor Las Lomas Annex, 1" Pipe 8" down in Road. Pipe 33' E & W.
NW to Shiner in Power Pole 29.4'
N of E to Shiner in Guy Pole 28.3'
Set Pipes 33' E & W on Line
LOT 4
LOT 5, Sec. 11
39.64 A. Gross & Net.
LOT 6, Sec. 11
39.65 A. Gross
1.00 A. Road R/W
38.65 A. Net.
LOT 5, Sec. 12
39.98 A. Gross
1.00 A Road R/W.
38.98 A Net.
COUNTY HIGHWAY
Due South
N.W. Cor. Sec. 14 in Road.
To Gowan Hill Road
S.W. Cor. Sec. 11, T.1S R.2E. USGLO Brass Cap
S.W. Cor. Lot 4, Sec. 11 Found 1" Pipe
16/2 Cor. Sec. 14. N.W. Cor. NE¼ NW¼. Set Pipe in Rock Mound
N. ¼ Cor. Sec. 14. USGLO Brass Cap NE Cor NE¼ NW¼
S ¼ Cor. Sec. 11 & SW Cor. Lot 5, Sec. 11. USGLO Brass Cap
N.W. Cor NW¼ NE¼ Sec. 14.
N. Line Sec. 14
S.E. Corner Lot 5, Sec. 11. Set Pipe
16/1 Cor. Sec. 14 2x2 Hub in Rock Mound
S 89°46' W
NE Cor Sec 14 NW Cor Sec 13 USGLO Brass Cap
S.W. Cor Sec. 12 S.E. Cor Sec 11 USGLO Brass Cap
NE Cor NW¼ NW¼ Sec 13 Set Pipe 16/2 Cor Sec 13
S 89°48' W
S.E. Cor Lot 5, Sec. 12 Found Pipe
Fence on Line
USGLO Brass Cap S¼ Cor Sec 12
¼ Cor Sec 13 USGLO Brass Cap
NE¼ NW¼ Sec 14
NW¼ NE¼ Sec 14
NE¼ NE¼ Sec 14 39.93 A. Net & Gross
NW¼ NW¼ Sec 13 40.22 A. Net & Gross
Scale 1" = 200 ft.
SE¼ NW¼ Sec 14
SW¼ NE¼ Sec 14
(Dr. Sam'l Brown) SE¼ NE¼ Sec 14 39.96 A.
SW¼ NW¼ Sec 13 City of Phoenix.
1318.65
S 89°30' W
16/9 Cor Sec 14 1" Pipe in Rock Mound
16/8 Cor. Sec. 14 16/3 Cor Sec. 13 2" Pipe City Mon. Guard Pipes 9.0' E, 10' N
1324.0
N 89°30' W
Found Iron Bar 16/11 Cor Sec 13 S.E. Cor NW¼ NW¼
2" Pipe City Mon.
16/14 Cor Sec 14 2" Pipe City Mon.
1317.5'
E¼ Cor Sec 14 USGLO Brass Cap
NE¼ SE¼ Sec 14
Survey of Portions of Sections 11, 12, 13, 14, T. 1S. R2E. G&SR.B&M for CHARLES E. GOETZ July. 1946
IRVINE ENGINEERING CO. File No 113
REGISTERED HIGHWAY ENGINEER CERTIFICATE EXPIRES DEC 31, 1946 WILLIAM T. KEPLINGER ARIZONA, U.S.A.

DIN # 58781-1