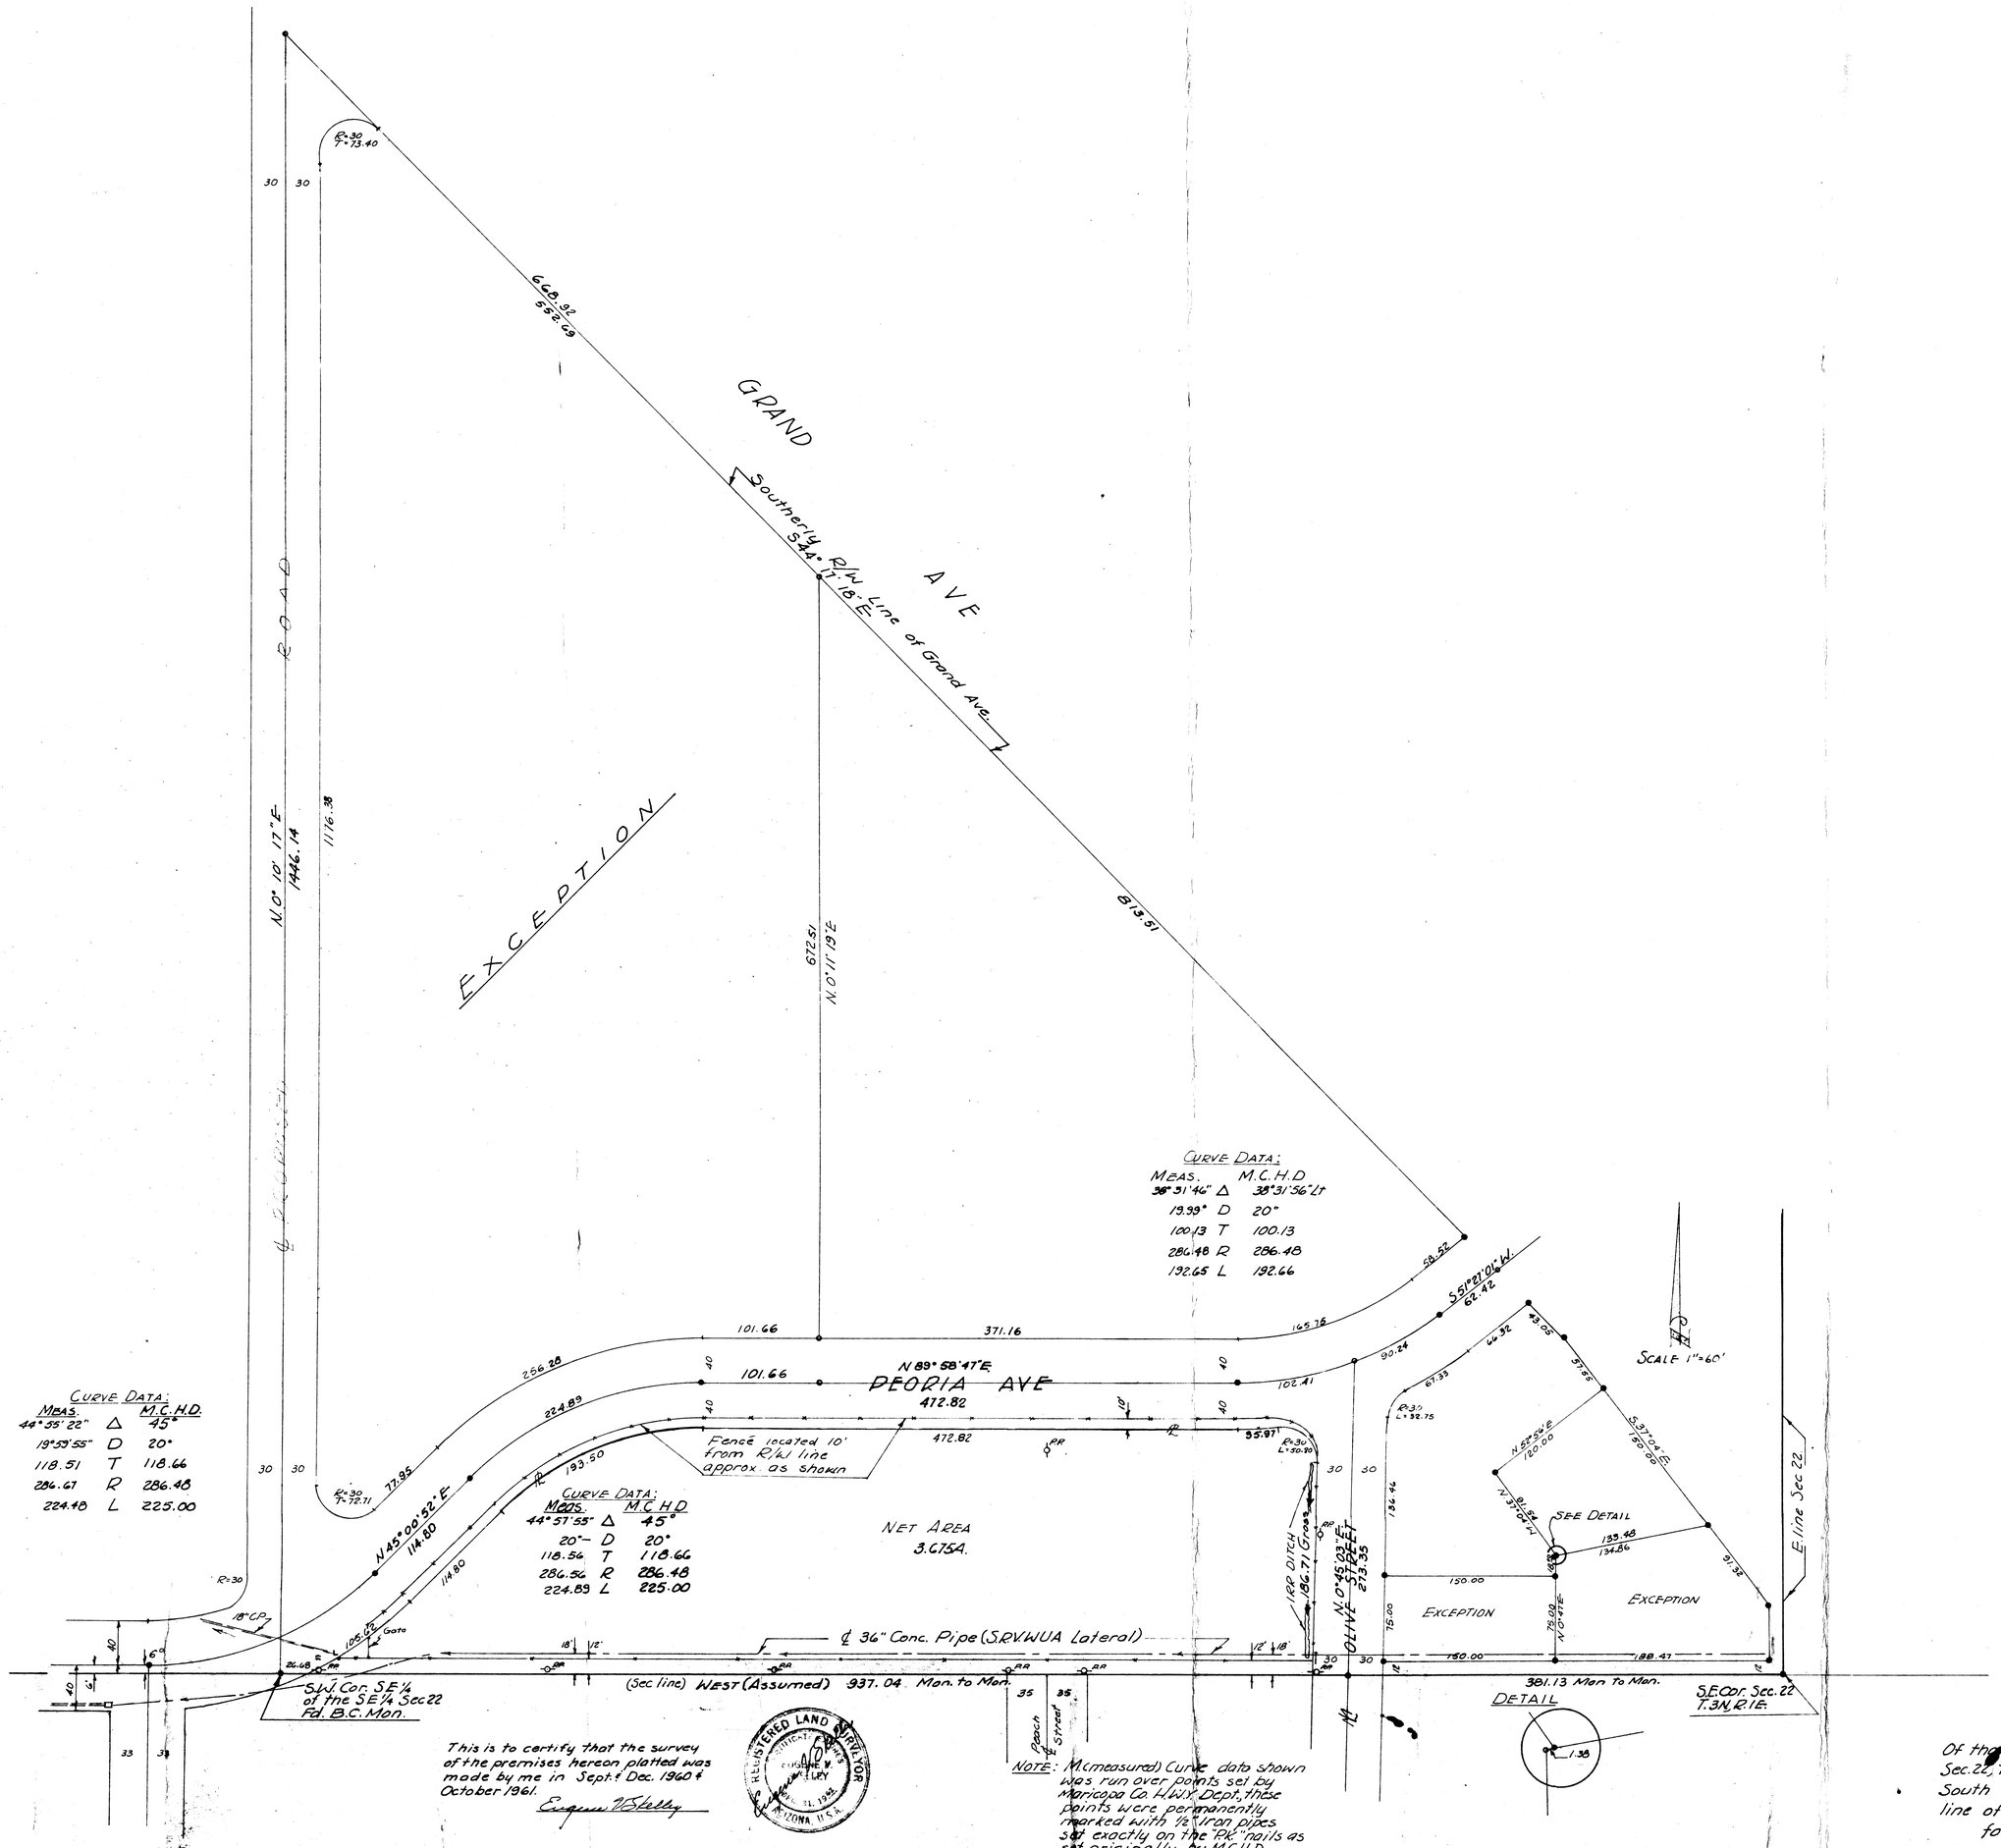


This is to certify that the survey of the premises hereon platted was made by me in Sept. & Dec. 1960 & October 1961.

Eugene W. Kelly

REGISTERED LAND SURVEYOR
CERTIFICATE NO. 9
EUGENE W. KELLY
ARIZONA U.S.A.

NOTE: M.(measured) Curve data shown was run over points set by Maricopa Co. H.W.Y. Dept, these points were permanently marked with ½" iron pipes set exactly on the "Pk" nails as set originally by M.C.H.D.

REPORT OF SURVEY
Of the [redacted] part of the [redacted]¼ of the SE¼ of Sec. 22, T.3N., R.1E., G.&S.R.B.&M. lying South of the southerly Right of Way line of Grand Avenue.
for Mr. J.D. Wagoner
Peoria, Arizona.

by
ARIZONA [redacted]VEYING SERVICE
Job 61-240

DIN # 58794-1