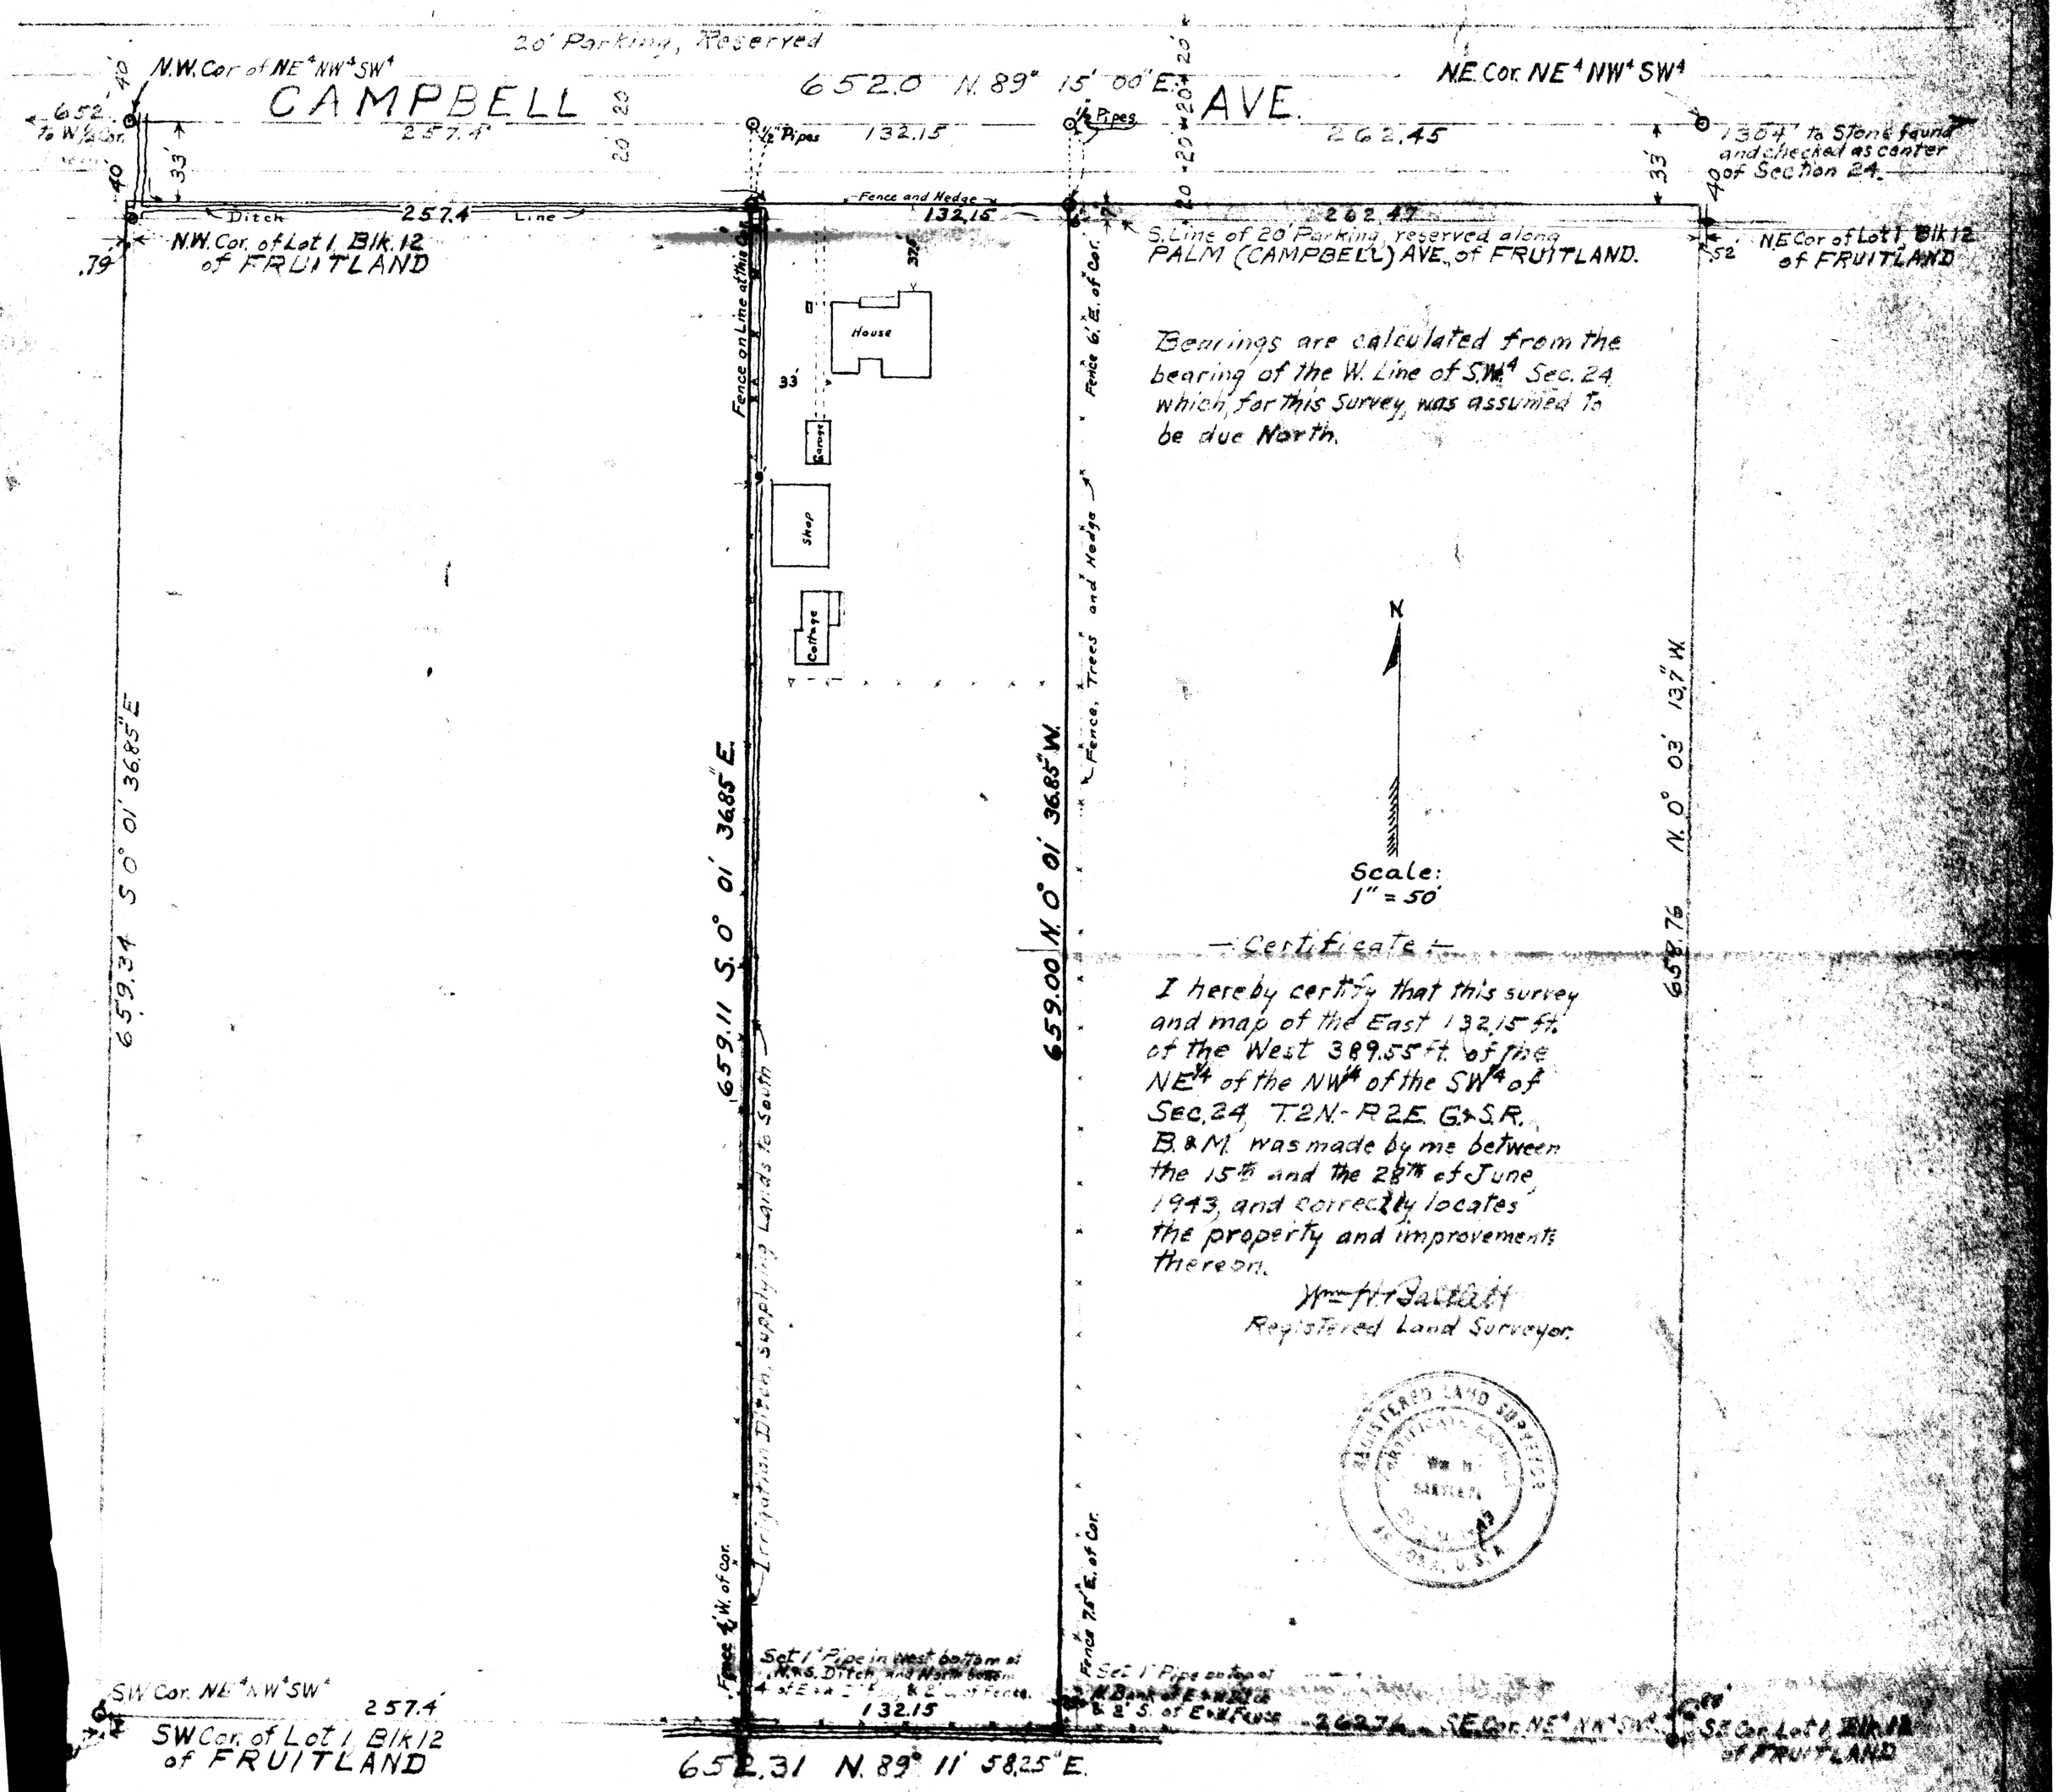

— Certificate —

I hereby certify that this survey and map of the East 132.15 ft. of the West 389.55 ft. of the NE¼ of the NW¼ of the SW¼ of Sec. 24 T2N-R2E G.&S.R. B.&M. was made by me between the 15th and the 28th of June, 1943, and correctly locates the property and improvements thereon.

Wm. H. Bartlett
Registered Land Surveyor

REGISTERED LAND SURVEYOR CERTIFICATE NO. 5 WM. H. BARTLETT SURVEY PHOENIX, ARIZ. U.S.A.

MAP OF SURVEY OF PART OF NE¼ NW¼ SW¼
SEC. 24, T2N-R2E G. & S. R. B. & M.
MARICOPA COUNTY, ARIZONA

BY WM. H. BARTLETT, REGISTERED LAND SURVEYOR
31 S. FIRST AVE., PHOENIX, ARIZ.
JULY 8 - 1943.

24-2N-2E

DIN # 58797-1